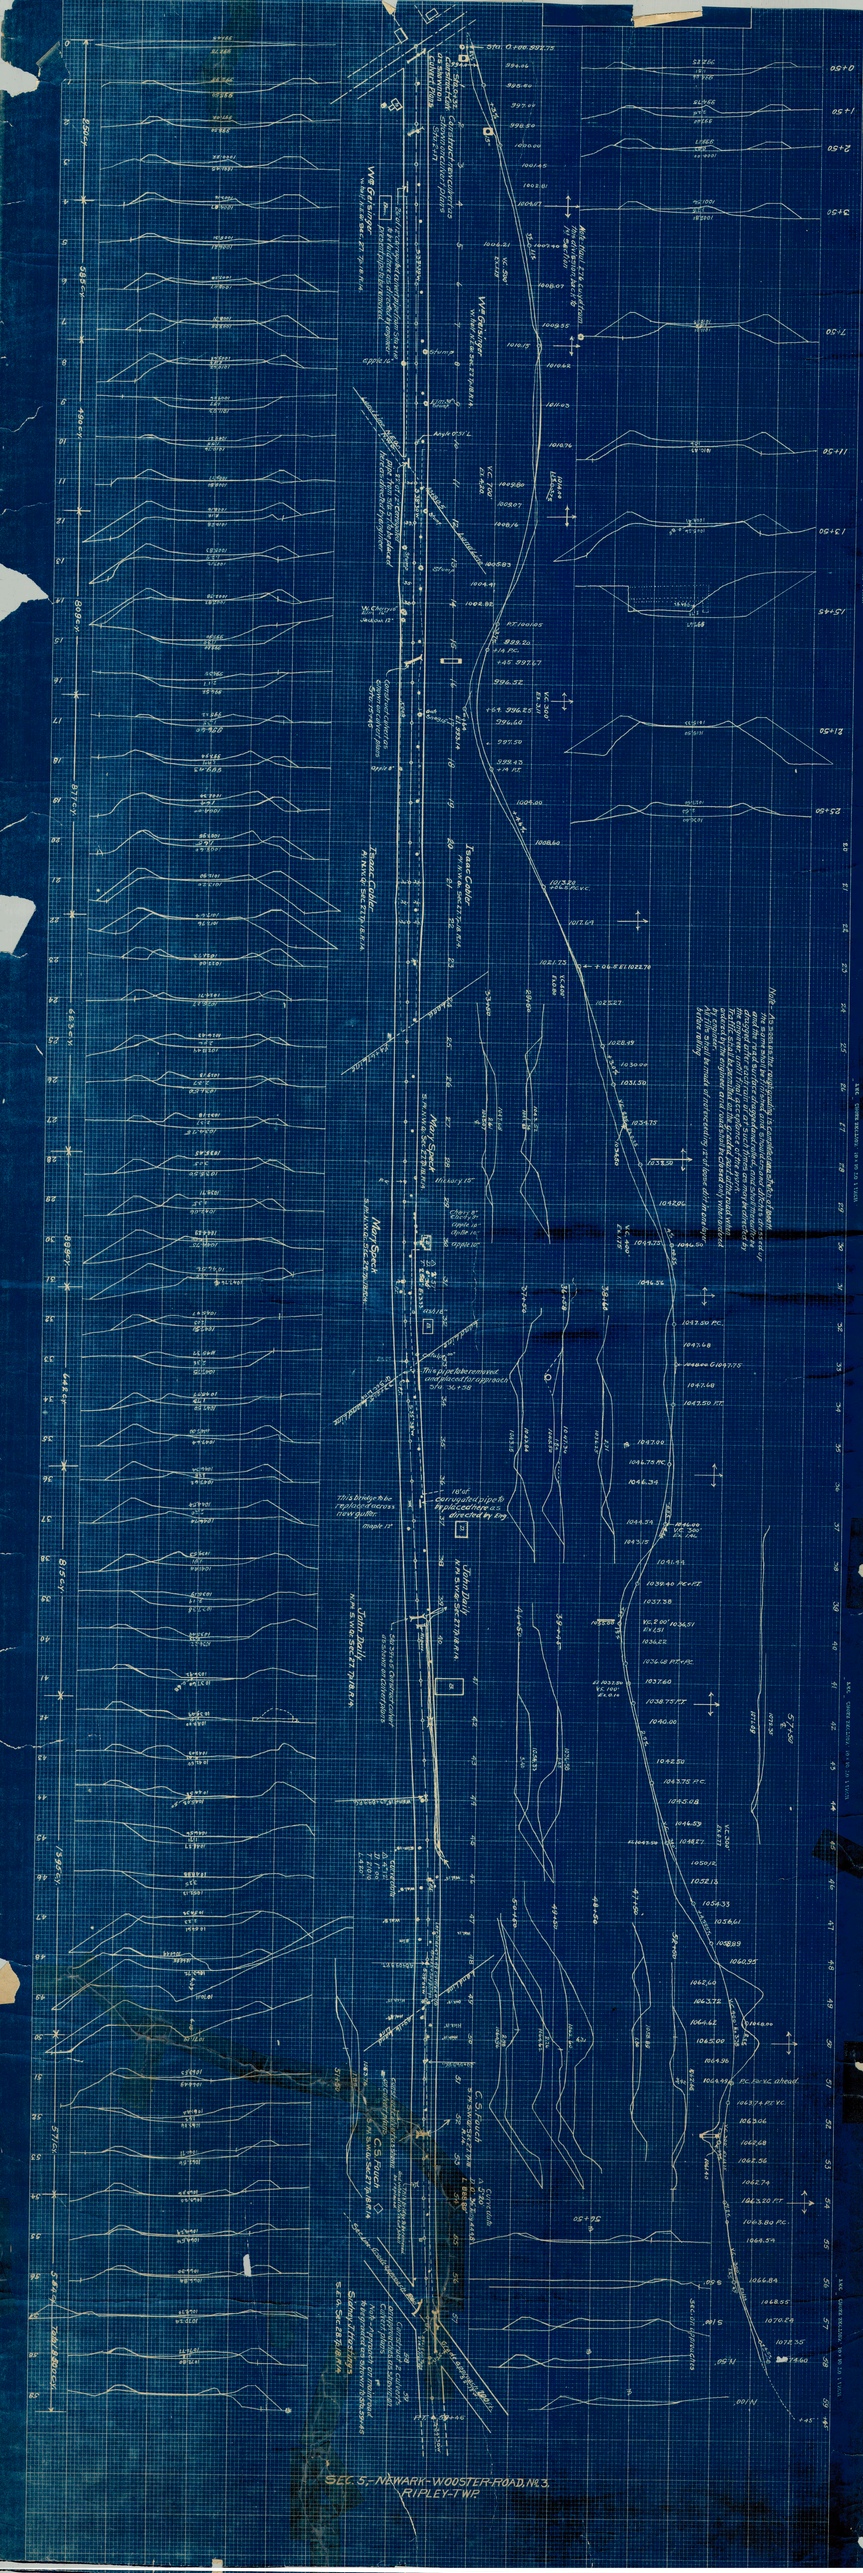
SEC. 5,-NEWARK-WOOSTER-ROAD, NO. 3.
RIPLEY-TWP.