


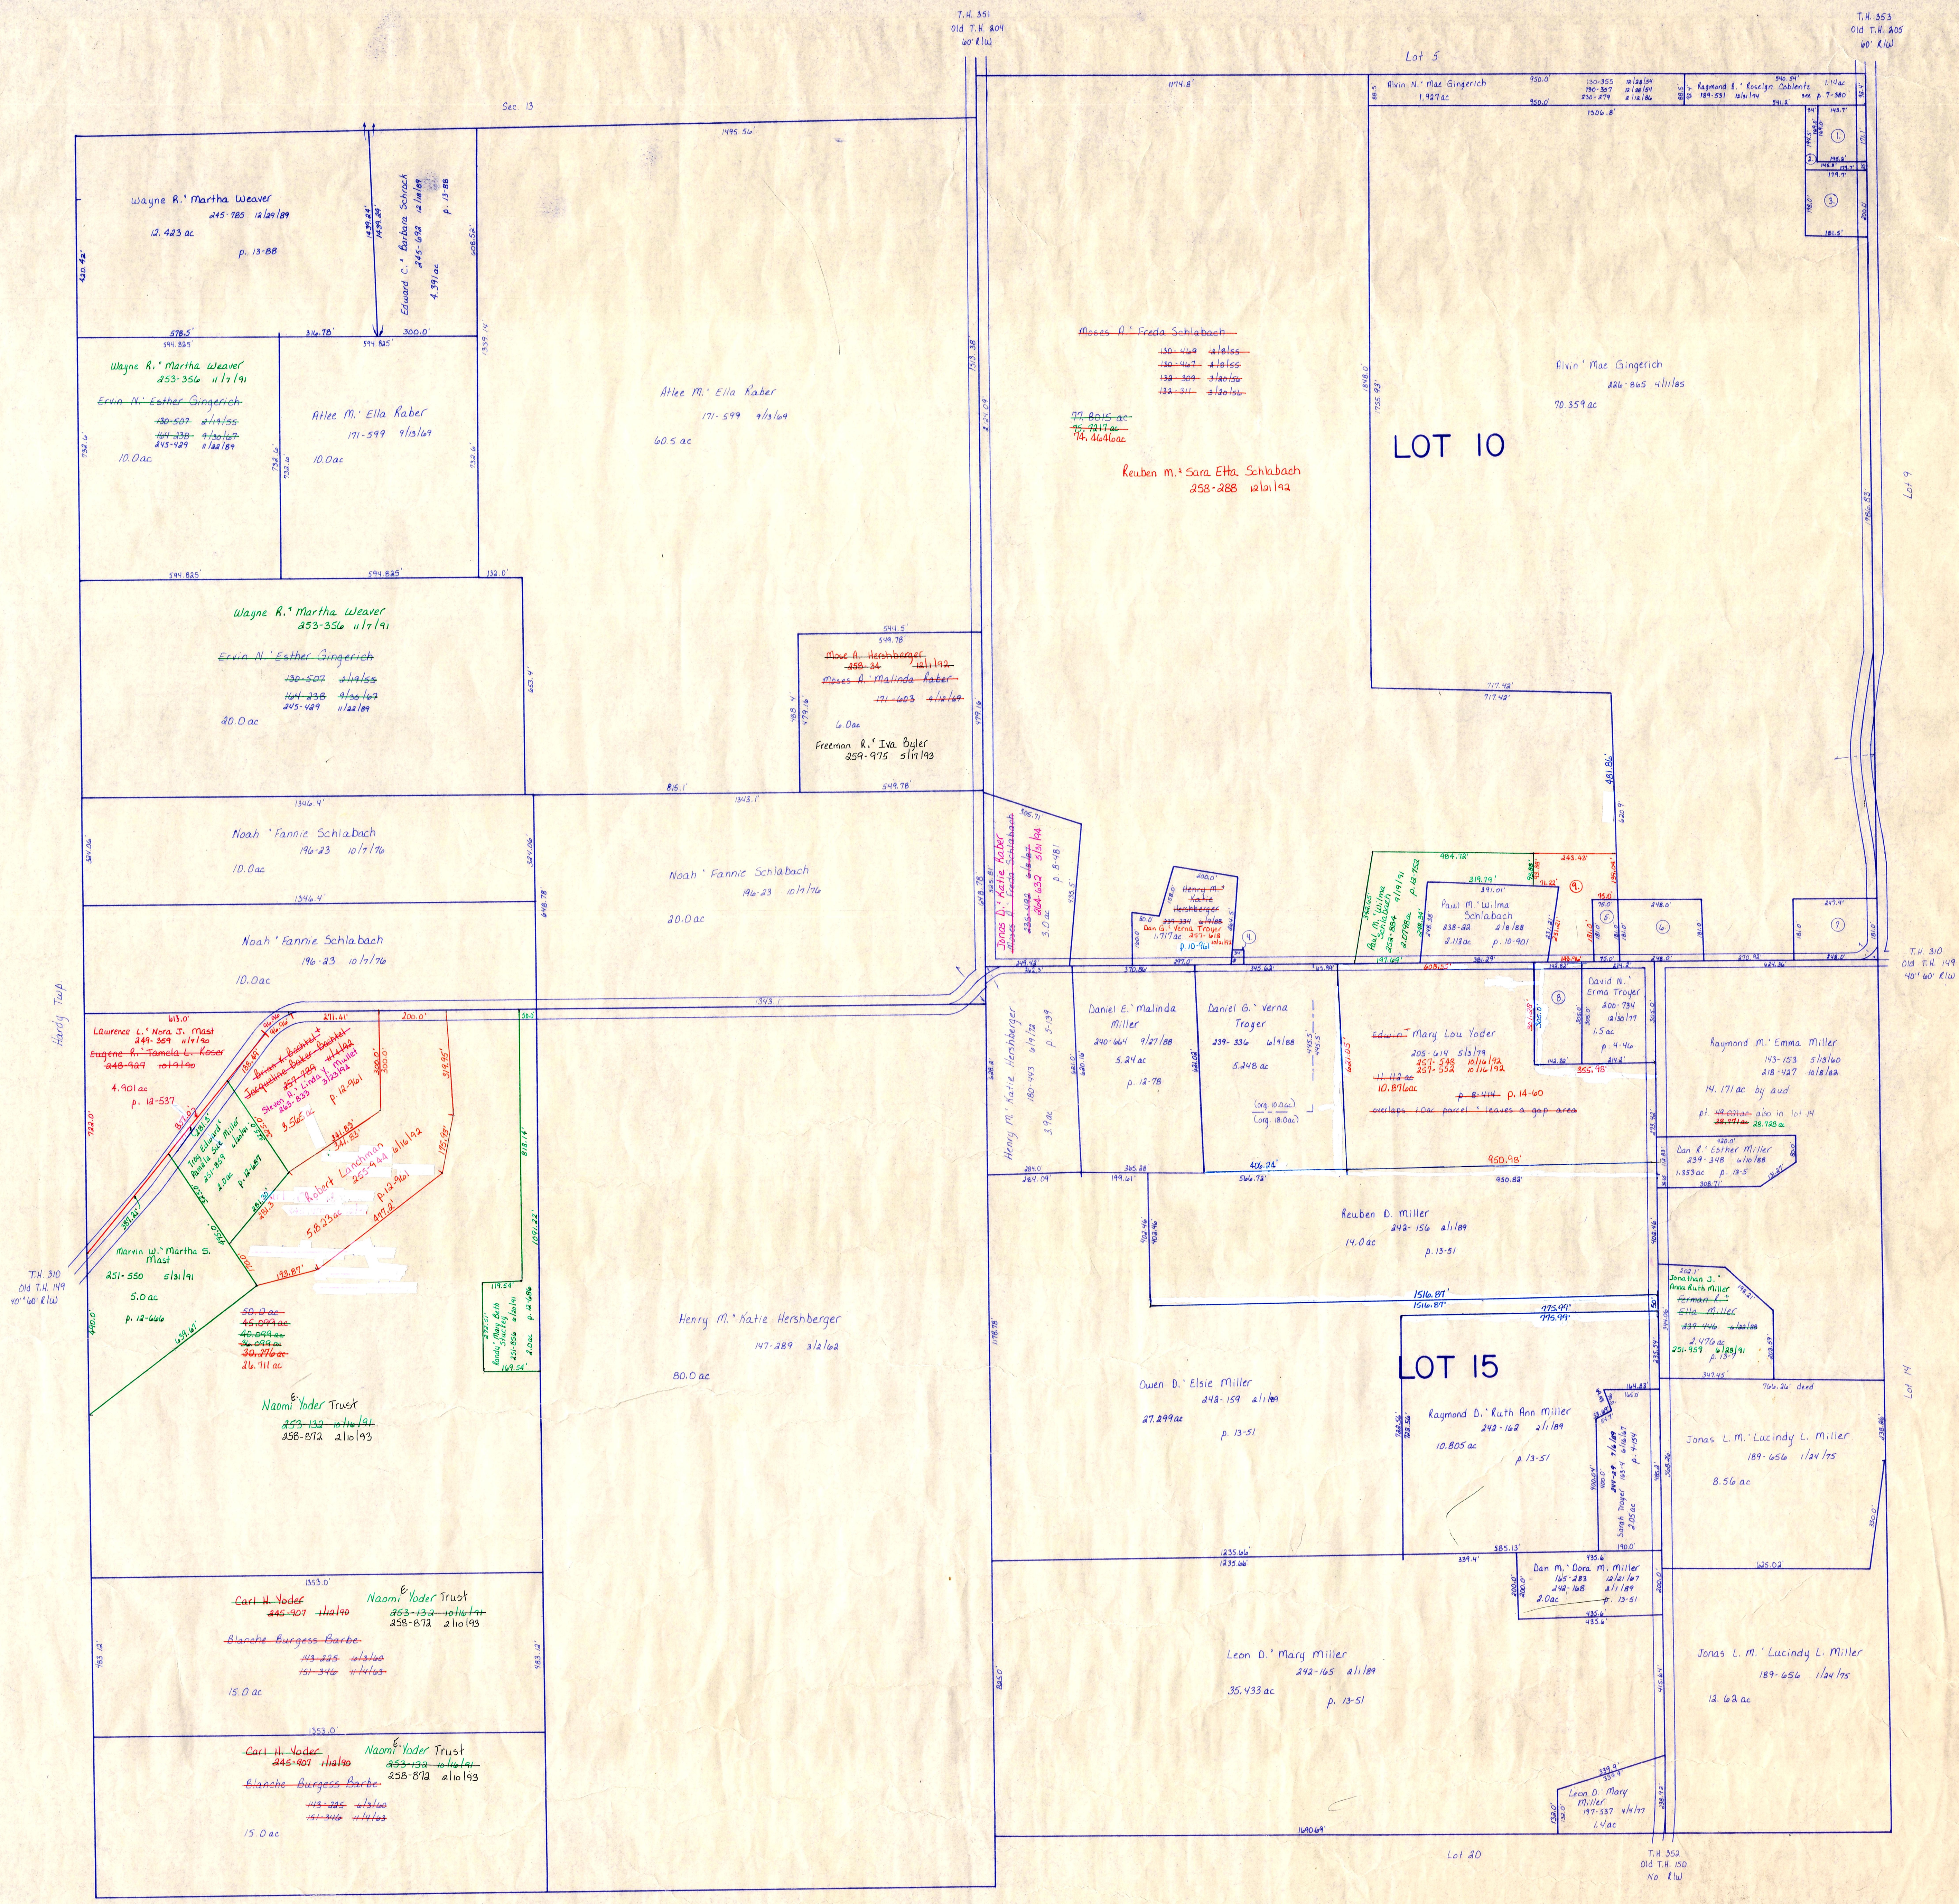

- ① Alvin A. Fannie J. Barkman 238-73 8/10/18 5.6 ac p. 5-57
- ② Alvin A. Fannie J. Barkman 238-73 8/10/18 2.1 ac p. 5-57
- ③ Alvin A. Fannie J. Barkman 238-73 8/10/18 .8 ac p. 5-108
- ④ Daniel G. Verna Troger 239-336 6/1/18 68.7 ac p. 5-108
- ⑤ Paul R. Orpha Weaver 237-778 5/11/18 31.5 ac p. 8-604
- ⑥ Paul R. Orpha Weaver 237-778 10/1/19 1.3 ac p. 7-444
- ⑦ David H. Schlachbach Miriam S. Yoder 236-318 9/1/18 1.0 ac p. 5-139
- ⑧ David H. Emma Troger 200-734 11/18/17 1.0 ac p. 7-88

for numbered parcels see folder

T-9, R-6, Sec. 18
4th. Qtr. Lots 10, 15
BERLIN TWP.
SCALE: 1"=200'

LET IT BE KNOWN, THIS MAP HAS BEEN PREPARED AS A REFERENCE GUIDE TO PROPERTY OWNERSHIP. WE BELIEVE THIS INFORMATION TO BE CORRECT AND CURRENT. HOWEVER, IT IS NOT INTENDED FOR ANY LEGAL USE, WHETHER IT BE IN SALES, TRANSFERS, TRADES, LEASES OF ANY TYPE, ETC., AND DO NOT ACCEPT RESPONSIBILITY FOR ERRORS OF ANY NATURE OR OMISSIONS CONTAINED HEREIN.