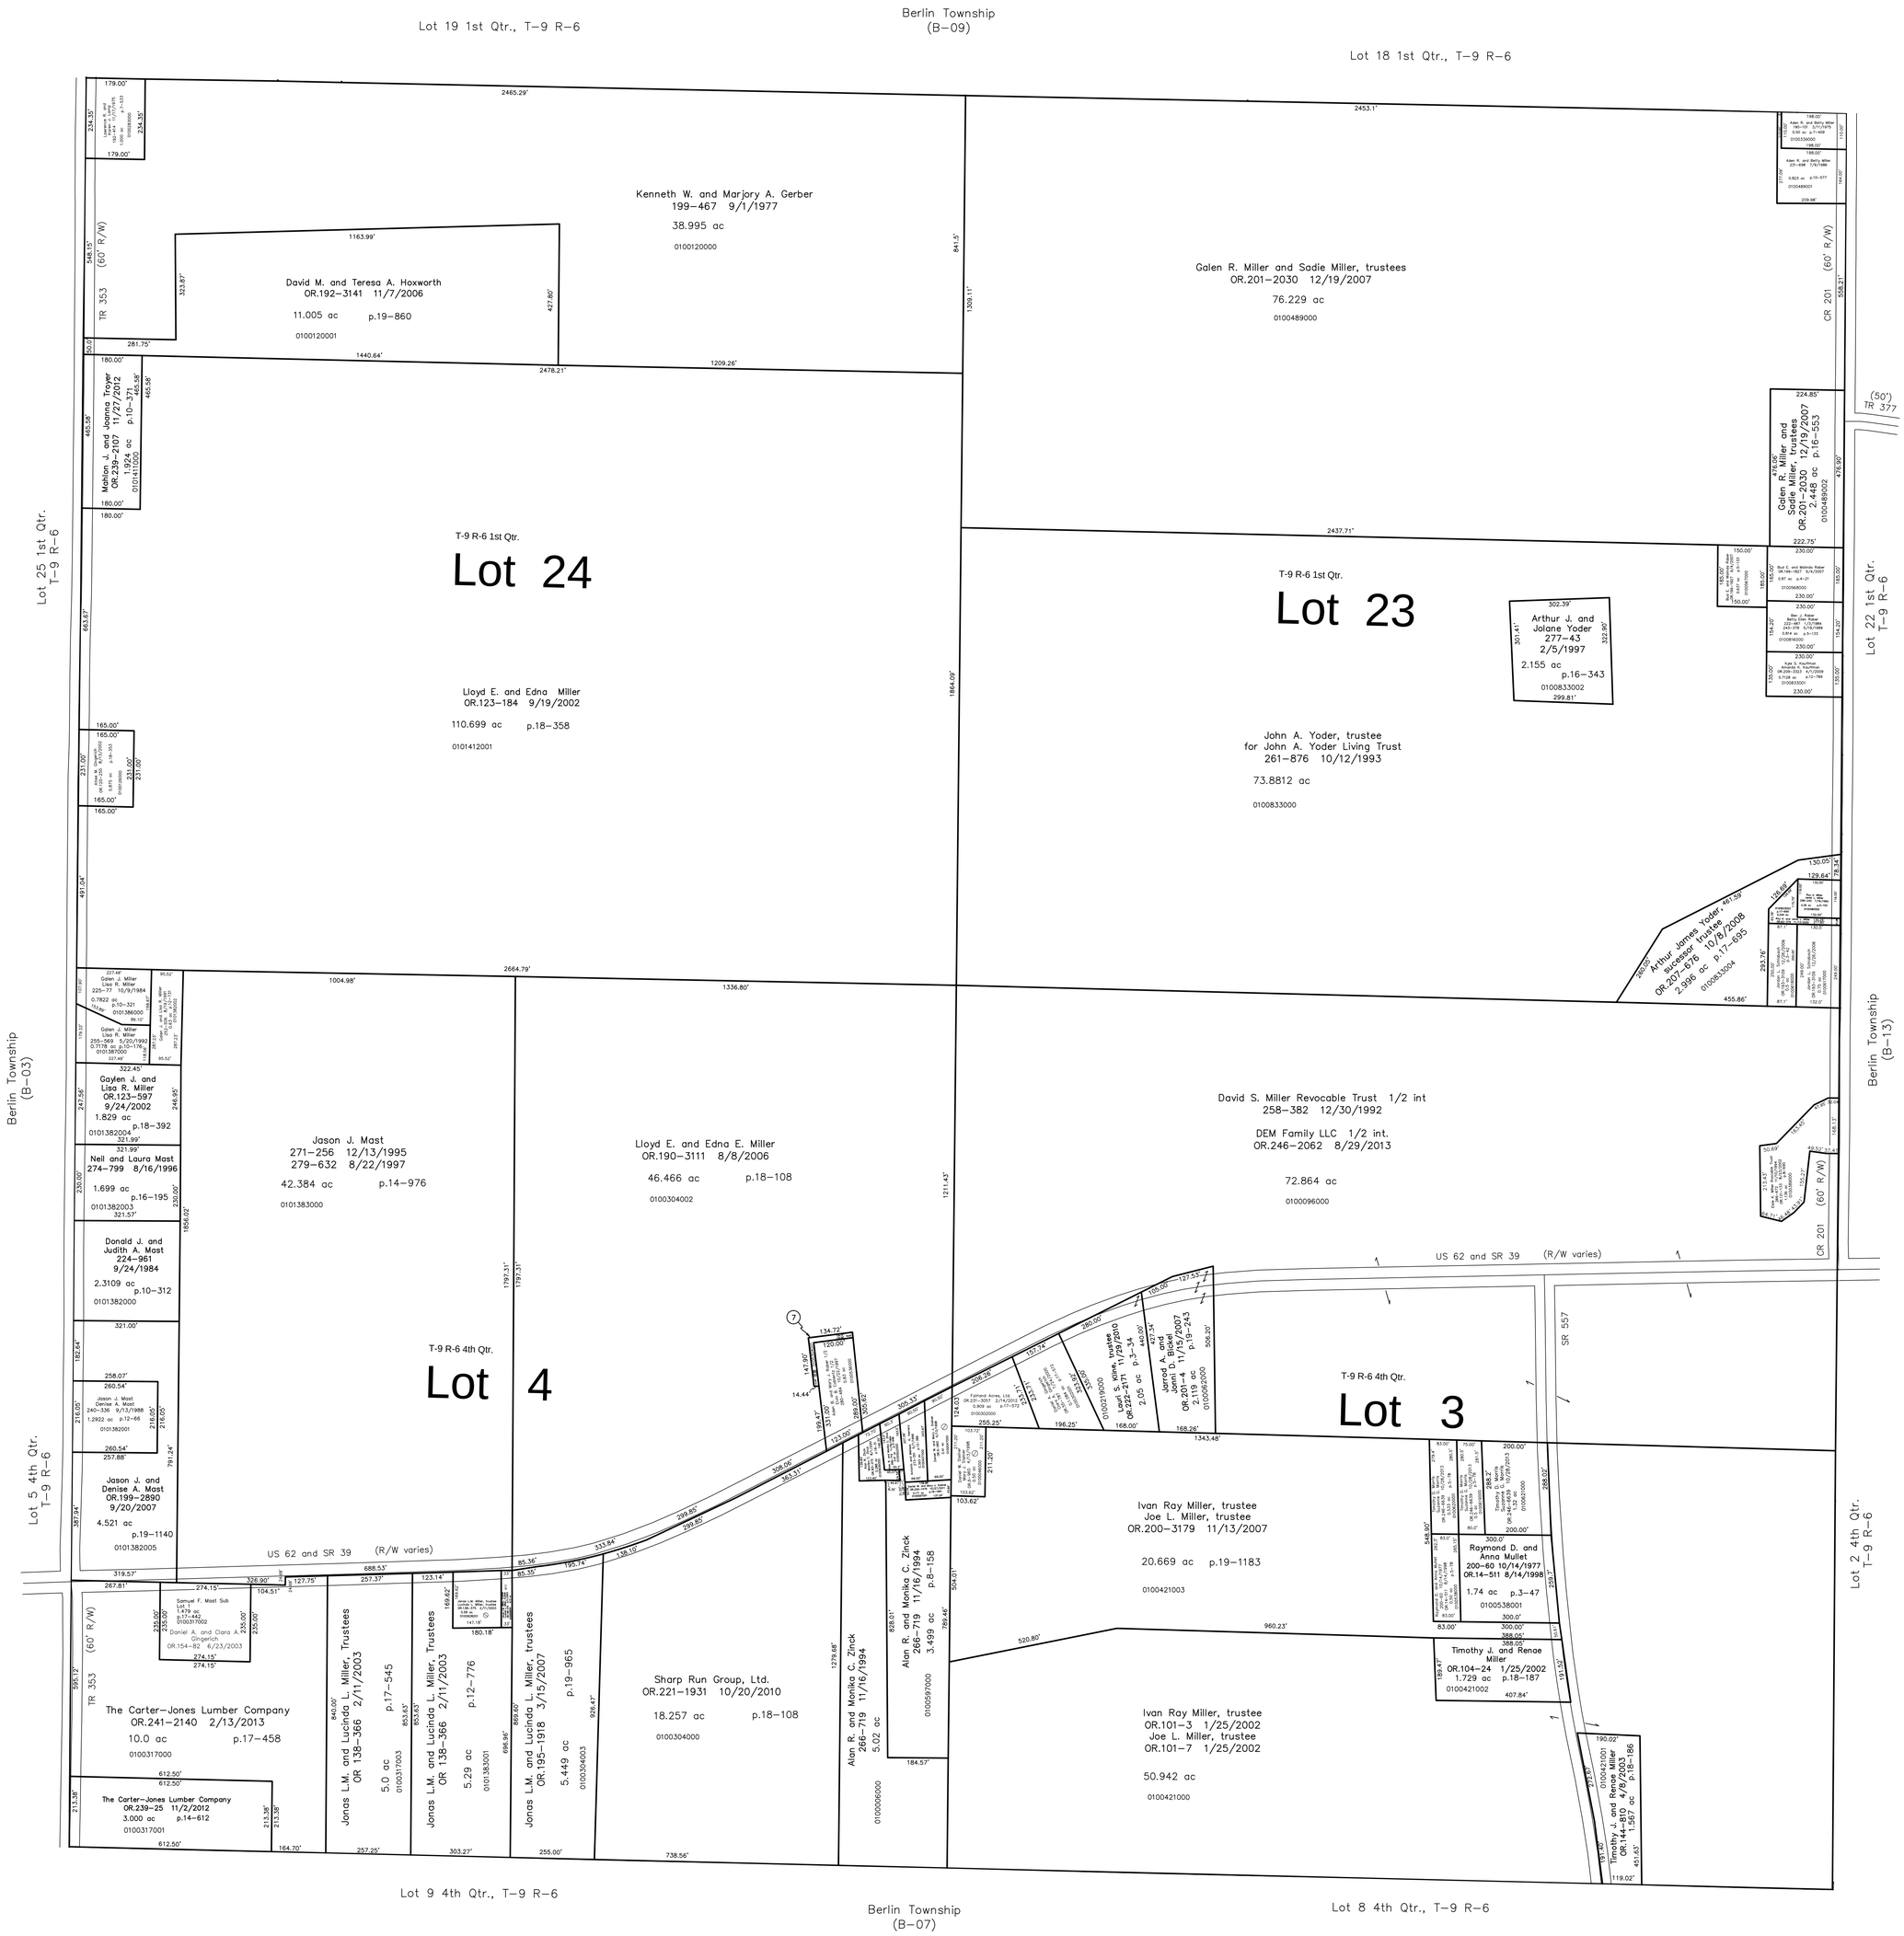

Lot 4 Samuel F. Mast Subdivision
Plat 17-442 Platted 3/28/2000

0100304001 (7) Elvin B. Coblentz
Aden B. and Mary J. Raber
280-484 10/22/1997
0.095 ac p.12-732

0' 200' 400' 600'
1" = 200'

LET IT BE KNOWN, THIS MAP HAS BEEN PREPARED AS A REFERENCE GUIDE TO PROPERTY OWNERSHIP. WE BELIEVE THIS INFORMATION TO BE CORRECT AND CURRENT, HOWEVER IT IS NOT INTENDED FOR ANY LEGAL USE, WHETHER IT BE IN SALES, TRANSFERS, TRADES, LEASES OF ANY TYPE, ETC., AND DO NOT ACCEPT RESPONSIBILITY FOR ERRORS OF ANY NATURE OR OMISSIONS CONTAINED HEREIN.

S.F.T. new survey required for next transfer

Last Revision: 10/28/2013

T-9, R-6
1st Qtr., Lots 23, 24
4th Qtr., Lots 3, 4
Berlin Twp.
Holmes County, Ohio

B-08