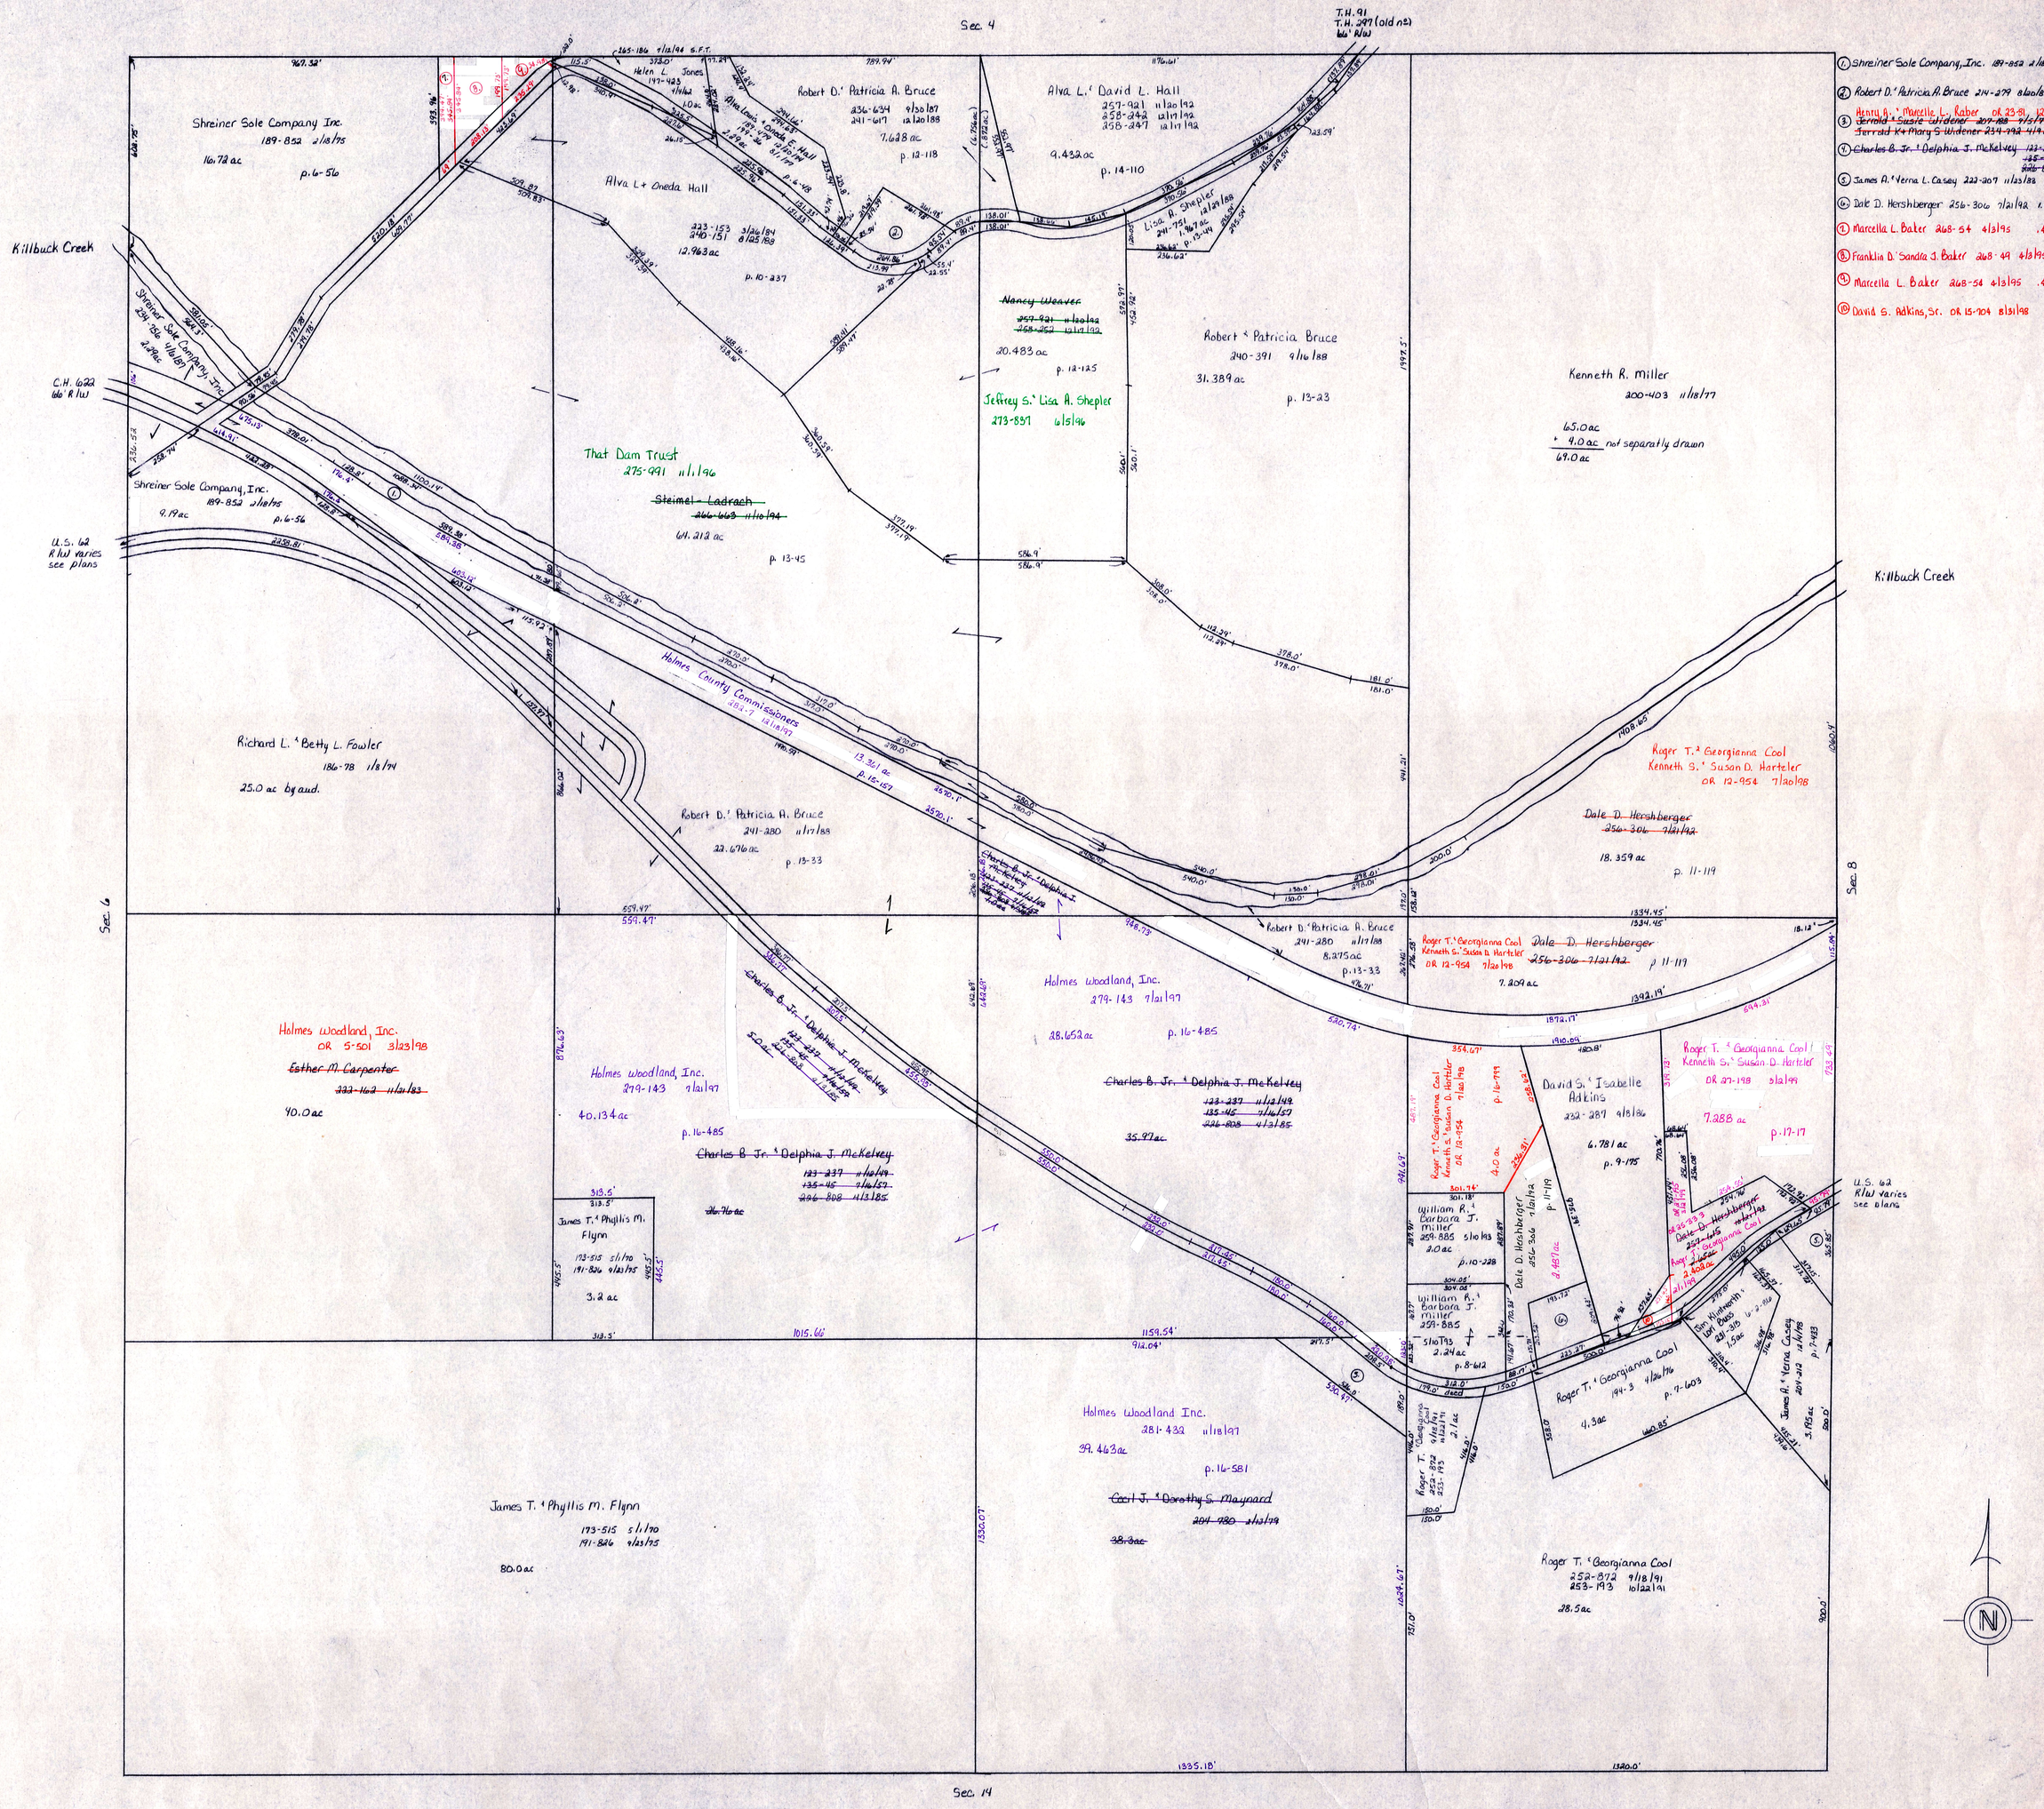

1. Shreiner Sole Company, Inc. 189-852 2/8/95 2.13 ac p. 6-56
2. Robert D.' Patricia A. Bruce 214-279 8/20/81 1.09 ac p. 6-48
3. Henry A.' Marcella L. Baker OR 23-91 12/15/98 ~~Jerrald + Susie Widener 207-188 9/5/79~~ 1.2 ac ~~Jerrad K + Mary S Widener 234-992 4/4/89~~
4. ~~Charles B. Jr.' Delphia J. McKelvey 123-237 11/12/49 - 5 ac 135-45 7/16/57 226-808 4/13/85~~
5. James H.' Verna L. Casey 222-207 11/25/83 .821 ac p. 10-214
6. Dale D. Hershberger 256-306 7/21/92 1.0 ac p. 12-460
7. Marcella L. Baker 268-54 6/3/95 .425 ac p. 2-248
8. Franklin D.' Sandra J. Baker 268-49 6/3/95 .98 ac p. 2-248
9. Marcella L. Baker 268-54 6/3/95 .457 ac p. 2-248
10. David S. Adkins, Sr. OR 15-704 8/31/98 .248 ac p. 16-843

T-8, R-7, Sec. 7
KILLBUCK TWP.
SCALE : 1" = 200'

LET IT BE KNOWN, THIS MAP HAS BEEN PREPARED AS A REFERENCE GUIDE TO PROPERTY OWNERSHIP. WE BELIEVE THIS INFORMATION TO BE CORRECT AND CURRENT, HOWEVER, IT IS NOT INTENDED FOR ANY LEGAL USE, WHETHER IT BE IN SALES, TRANSFERS, TRADES, LEASES OF ANY TYPE, ETC., AND DO NOT ACCEPT RESPONSIBILITY FOR ERRORS OF ANY NATURE OR OMISSIONS CONTAINED HEREIN.

K-24