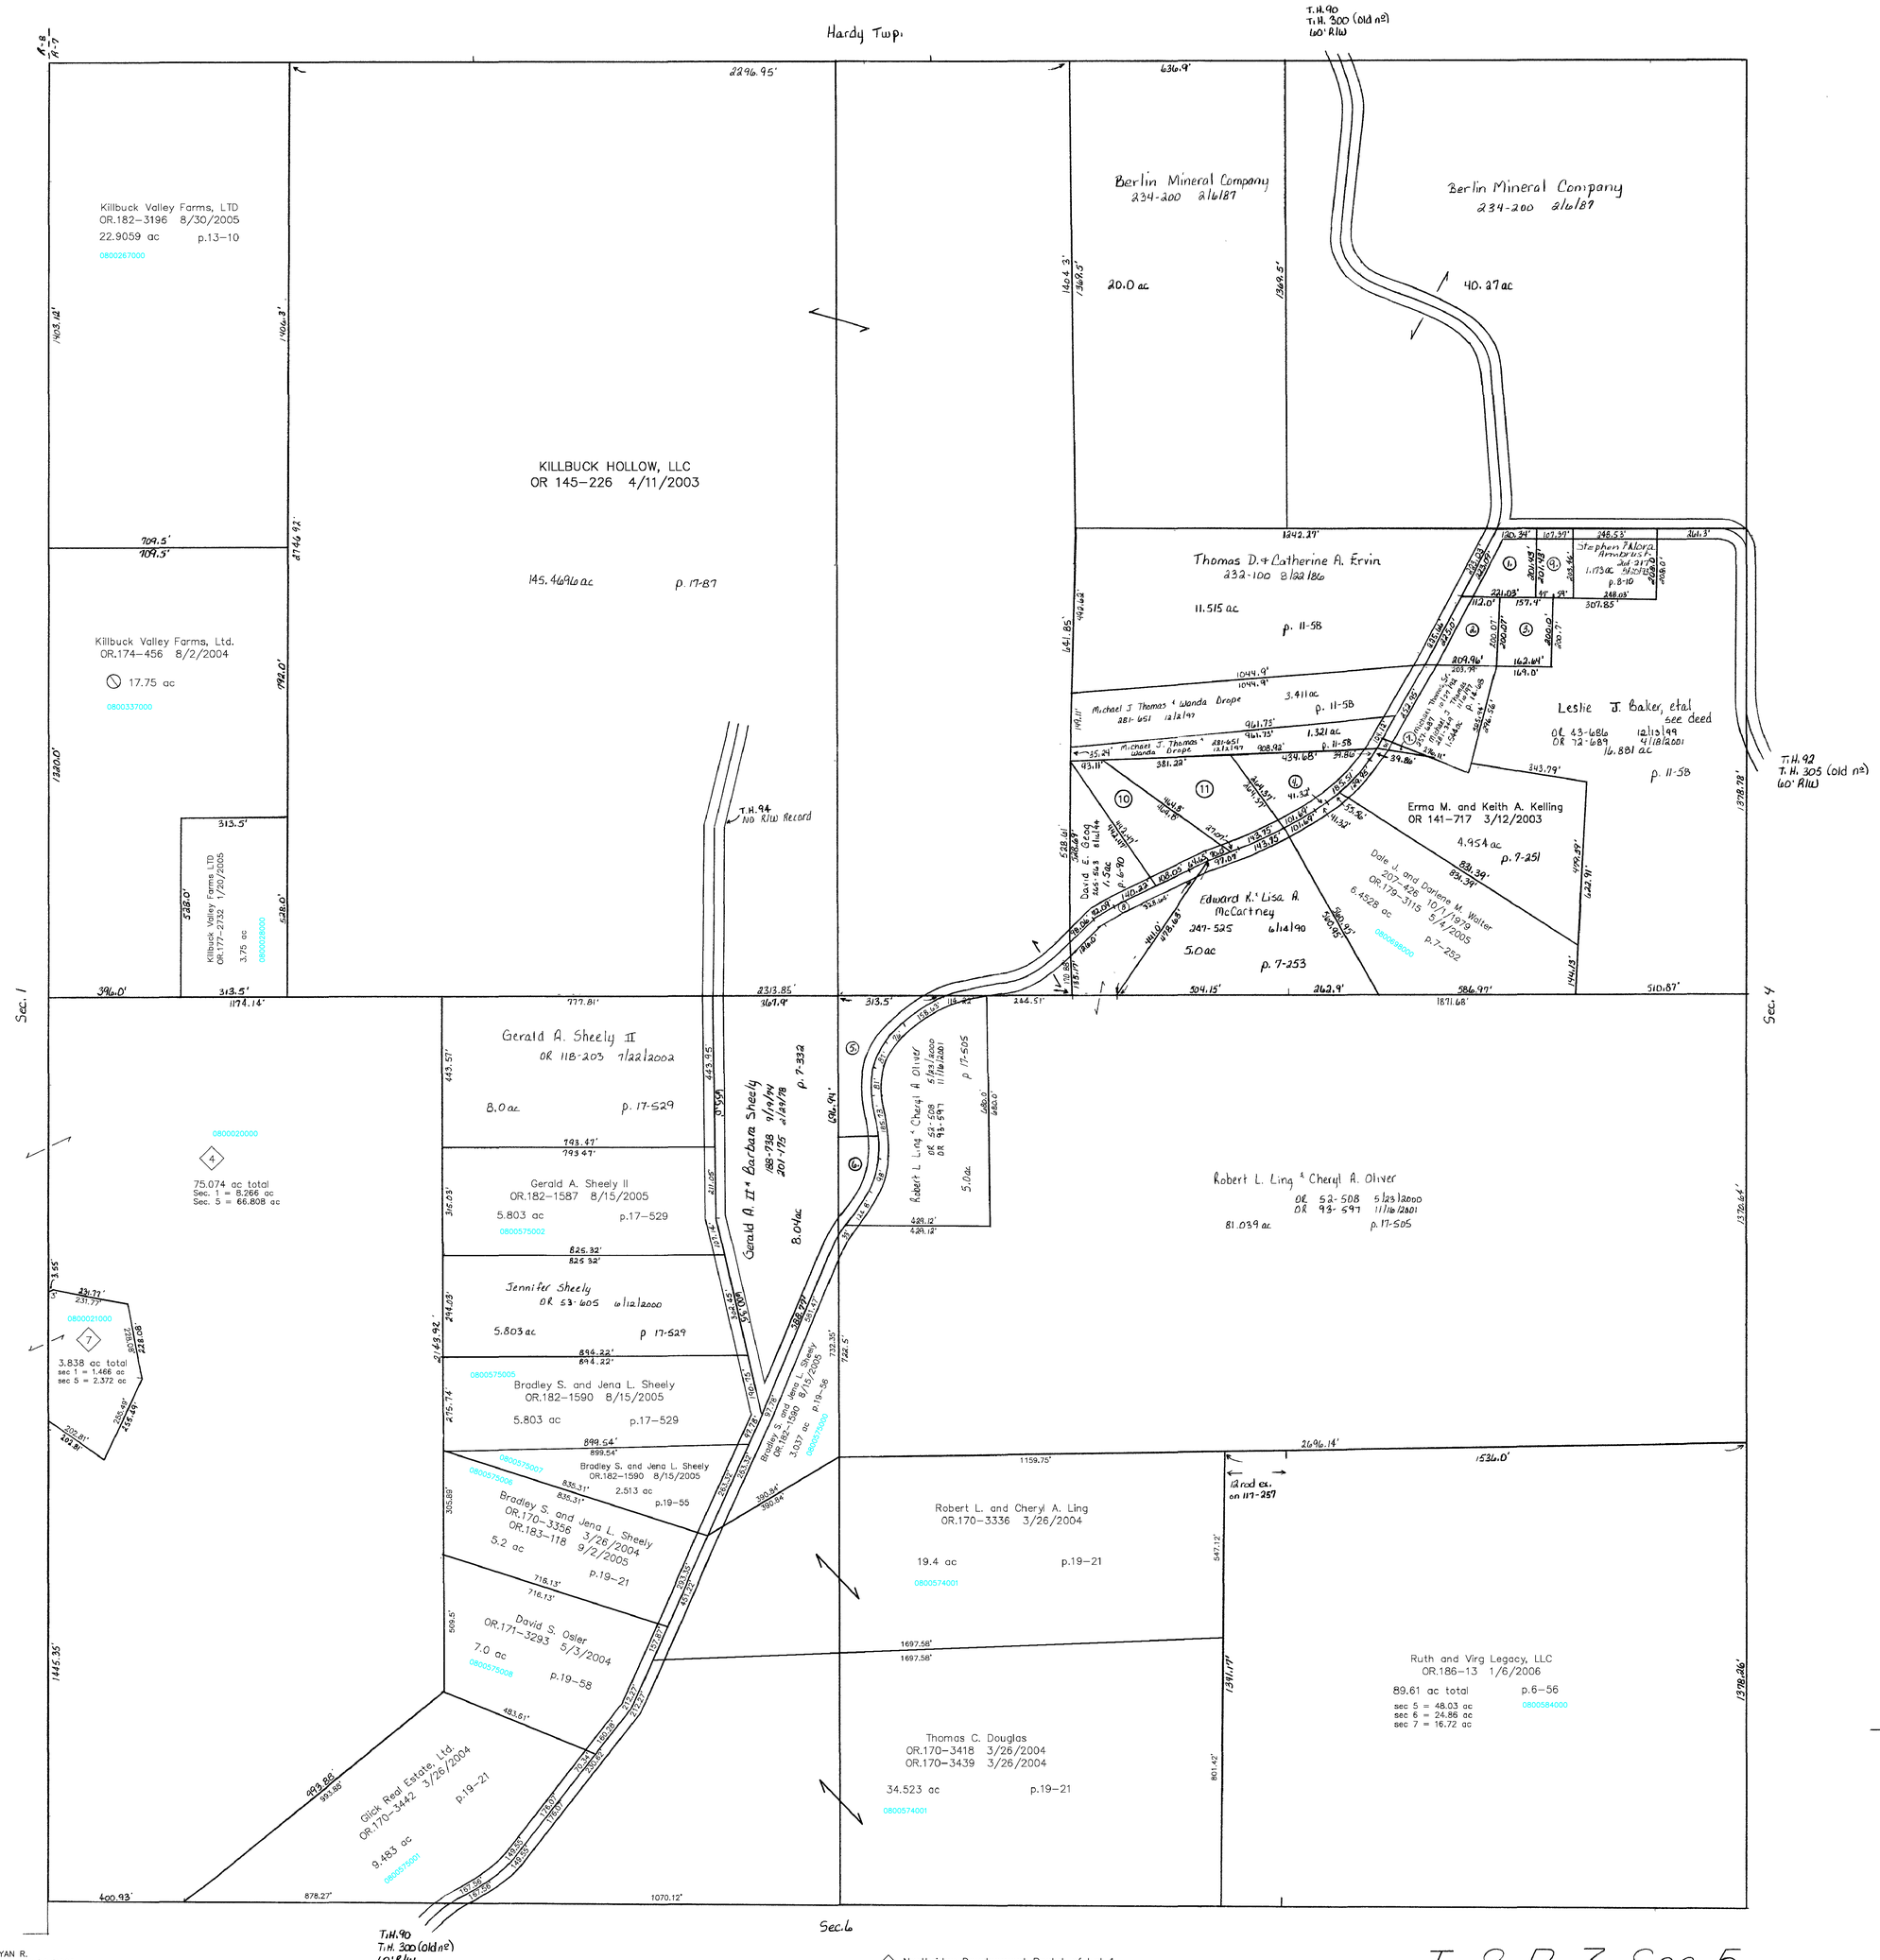

1. BYLER BRYAN R.
OR.0164-43 9/10/2003
0.783 ac p.8-110

2. LAMP JEREMY R.
OR.0058-459 9/12/2000
OR.0120-656 8/19/2002
0.74 ac p.8-17

3. LAMP LAWRENCE
198-617 7/7/1977
0.73 ac p.8-17

4. MEGGYESY LEE M.
OR.0163-241 9/4/2003
1.25 ac p.6-90

5. CUTLIP GLEN
235-89 5/11/1987
1.0 ac S.F.T.

6. CUTLIP GLEN
235-89 5/11/1987
0.5 ac S.F.T.

7. KELLING ERMA M. AND KEITH A.
OR.0141-717 3/12/2003
0.046 ac p.12-525

8. LING ROBERT L. AND CHERYL A. OLIVER
OR.0052-517 5/23/2000
OR.0093-597 11/16/2001
0.202 ac p.17-505

9. BYLER BRYAN R.
OR.0164-43 9/10/2003
0.5 ac p.12-880

10. MEGGYESY LEE M.
OR.0163-241 9/4/2003
1.5 ac p.6-90

11. MEGGYESY LEE M.
OR.0163-241 9/4/2003
1.75 ac p.6-90

Northridge Development Replat of Lot 1
Plat 2-409 Platted 11/9/2005

0800021000 (7) Fred A. and Alice M. Moeller
OR.184-2669 11/14/2005
3.838 ac total
(sec1=1.466ac, sec5=2.372ac)

Northridge Development Replat of Lot 2
Plat 2-269 Platted 5/5/1997

0800020000 (4) Conrad D. and Lois A. Miller
OR.184-692 10/20/2005
75.074 ac total
(sec1=8.266ac, sec5=66.808ac)

T-8, R-7, Sec. 5
KILLBUCK TWP.

SCALE: 1" = 200'

Last Revision: 1/6/2006

LET IT BE KNOWN, THIS MAP HAS BEEN PREPARED AS A REFERENCE GUIDE TO PROPERTY OWNERSHIP. WE BELIEVE THIS INFORMATION TO BE CORRECT AND CURRENT, HOWEVER, IT IS NOT INTENDED FOR ANY LEGAL USE, WHETHER IT BE IN SALES, TRANSFERS, TRADES, LEASES OF ANY TYPE, ETC., AND DO NOT ACCEPT RESPONSIBILITY FOR ERRORS OF ANY NATURE OR OMISSIONS CONTAINED HEREIN.

K-20