0800793000 (1) Allen and Wilma Gingerich
219–772 3/8/1983
0.41 ac p.10–104

0800902000 (2) R & E Uhl Family Farm, LLC
OR.92–261 11/2/2001
0.344 ac p.18–113

0800394000 (3) David Uhl
237–338 12/10/1987
271–714 1/22/1996
1.504 ac p.11–173

0800901000 (4) Ling Cemetery?
ex on 182–24
0.06 ac

0000000000 (5) not used

0000000000 (6) not used

0800905000 (7) Philip J. Schlabach
OR.188–883 4/24/2006
0.294 ac p.2–419

0000000000 (8) not used

0800654000 (9) HAB Farms, Ltd.
OR.36–646 8/9/1999
⦸1.37 ac

0800205001 (10) Michael S. Deyo
OR.56–833 8/11/2000
0.289 ac p.15–56

0800838003 (11) Holmesville Manufacturing and Distribution Center, Inc.
273–976 6/19/1996
0.313 ac p.2–258

0800838004 (12) Holmesville Manufacturing and Distribution Center, Inc.
273–976 6/19/1996
0.207 ac p.2–258

0800463000 (13) MJL 106, ltd.
OR.12–32 7/6/1998
0.168 ac p.16–780

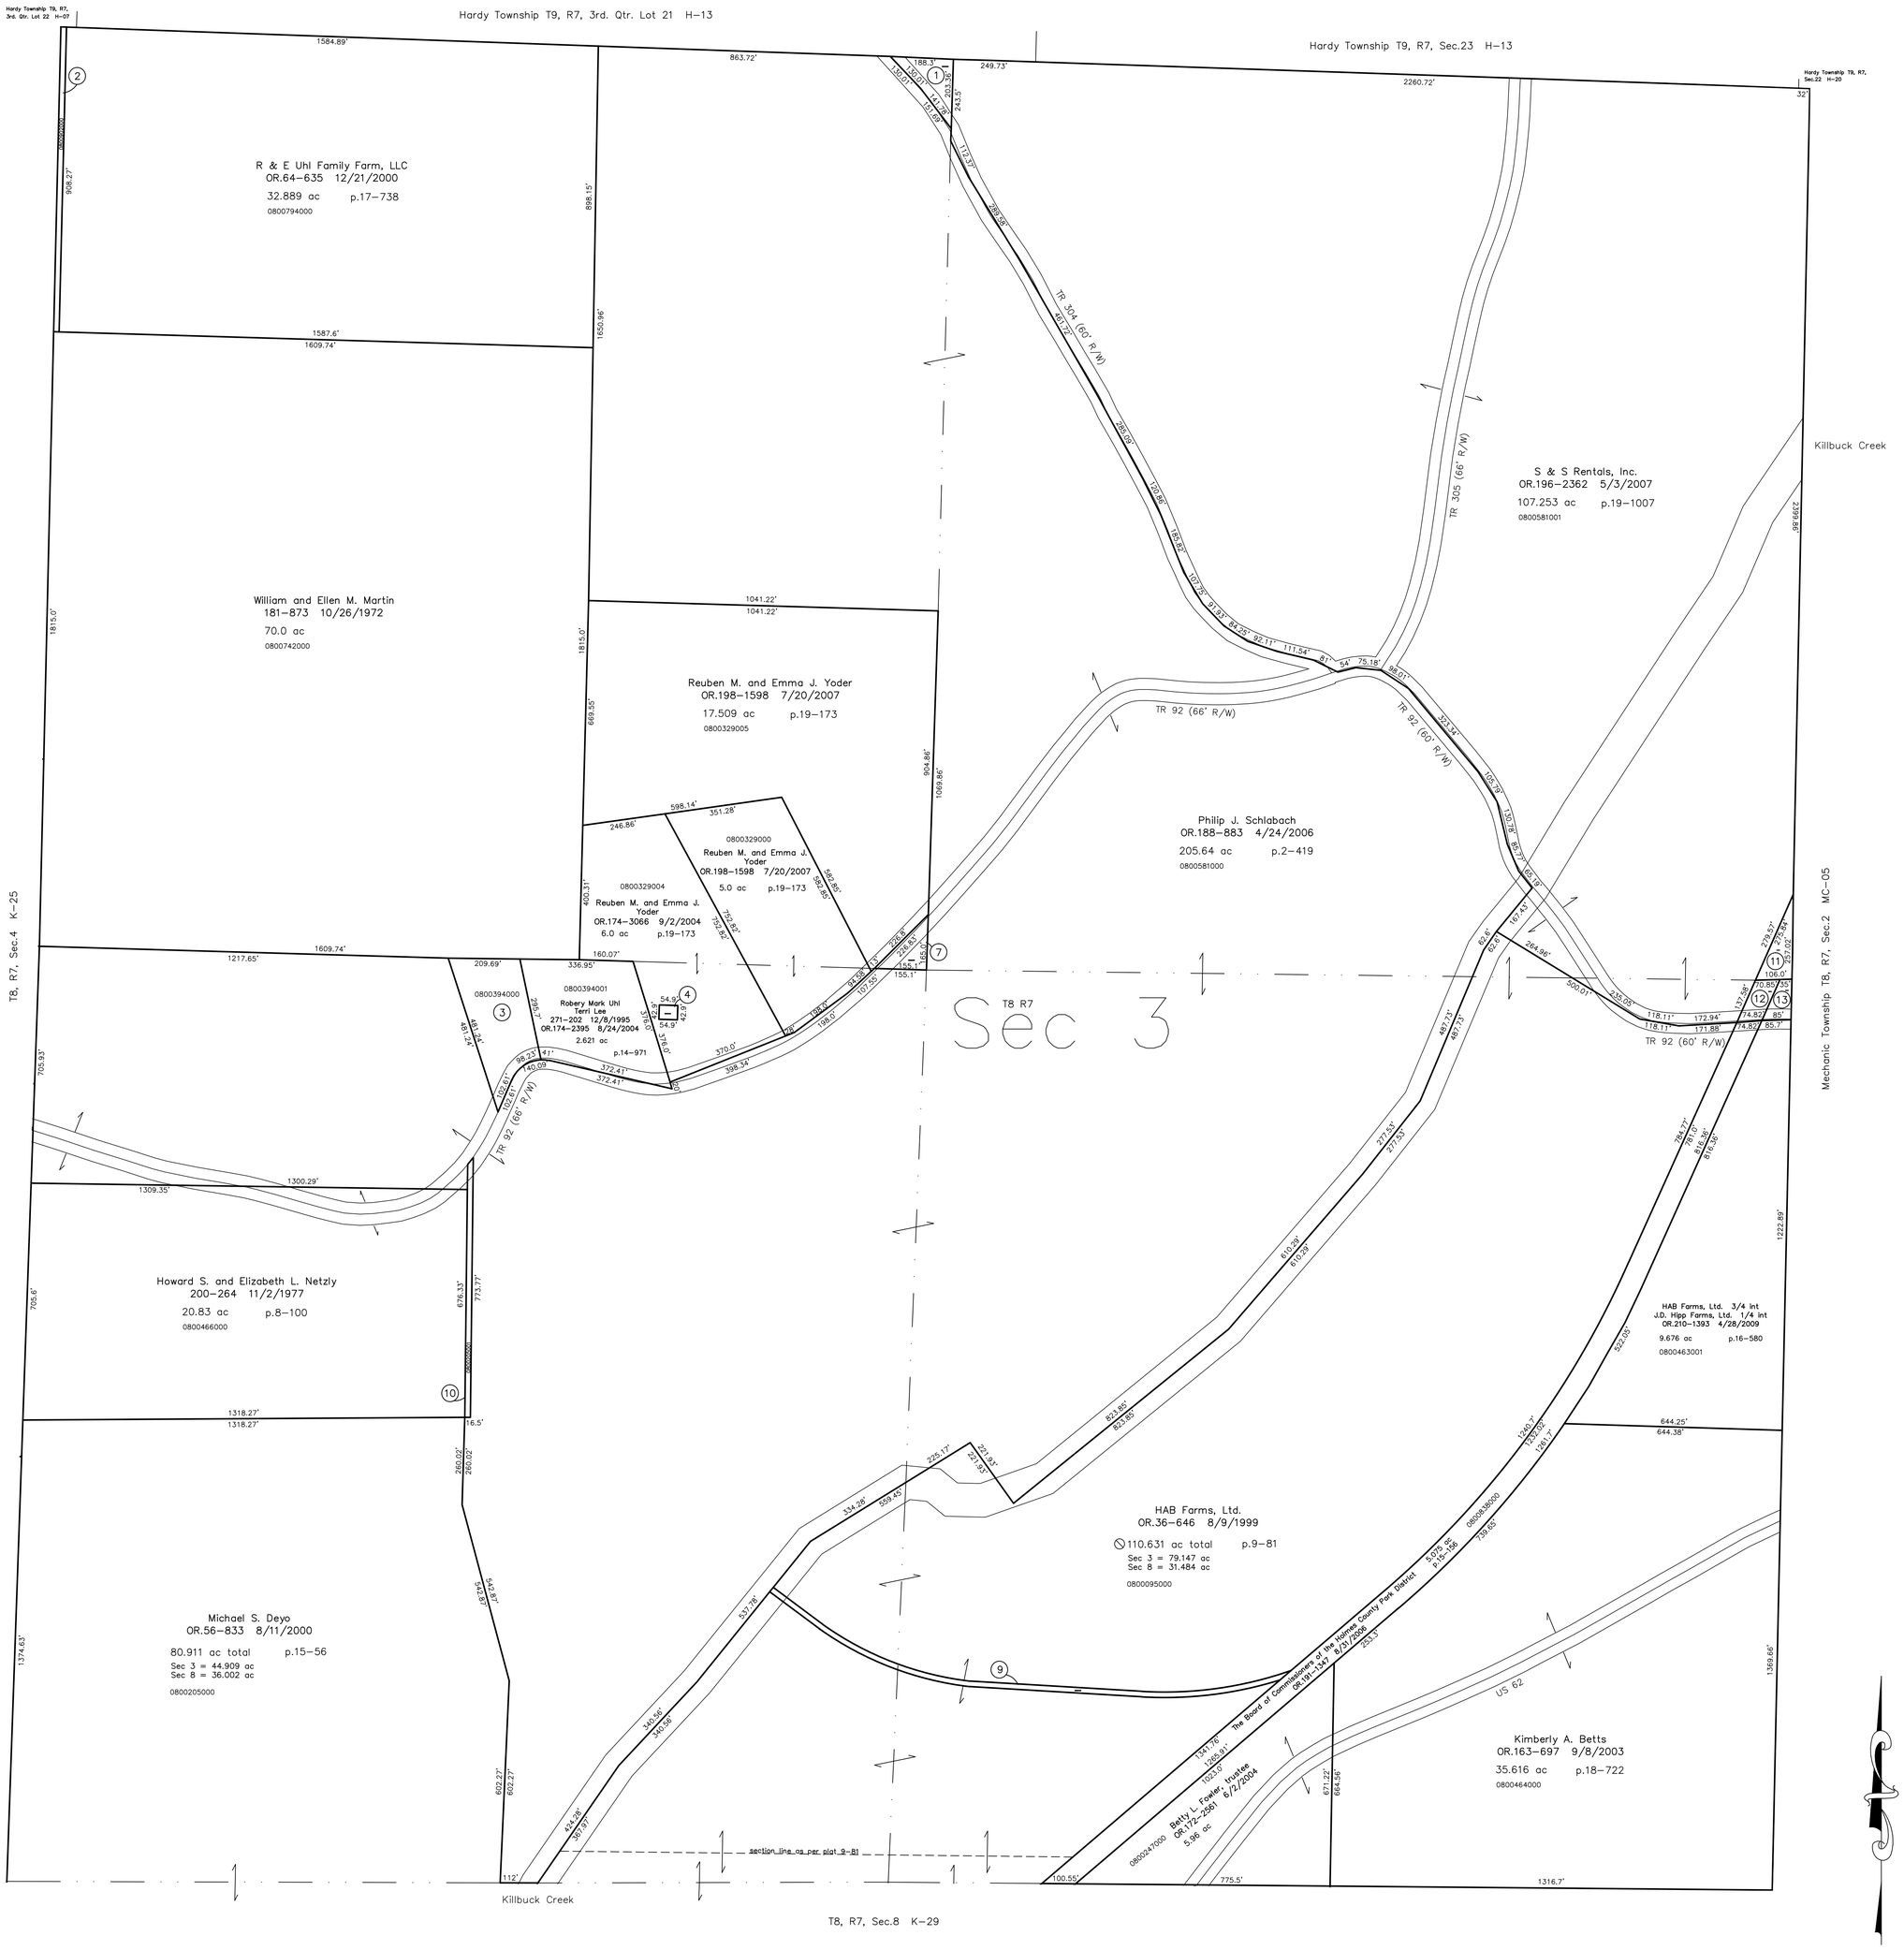

0' 200' 400' 600'
1" = 200'

LET IT BE KNOWN, THIS MAP HAS BEEN PREPARED AS A REFERENCE GUIDE TO PROPERTY OWNERSHIP. WE BELIEVE THIS INFORMATION TO BE CORRECT AND CURRENT, HOWEVER IT IS NOT INTENDED FOR ANY LEGAL USE, WHETHER IT BE IN SALES, TRANSFERS, TRADES, LEASES OF ANY TYPE, ETC., AND DO NOT ACCEPT RESPONSIBILITY FOR ERRORS OF ANY NATURE OR OMISSIONS CONTAINED HEREIN.

⦸ new survey required for next transfer

Last Revision: 4/28/2009

T-8, R-7, Sec.3
Killbuck Twp.
Holmes County, Ohio

K-30