HARDY TOWNSHIP
S.E. QTR. SECTION 21
S.W. QTR. SECTION 21
T–9 N; R–7 W
HOLMES COUNTY, OHIO

SURVEYED FOR: KENNETH MILLER

REFERENCES

O.R. VOL. 186 PAGE 1935
O.R. VOL. 241 PAGE 920

PLAT VOL. 6 PAGE 122
PLAT VOL. 19 PAGE 2202
PLAT VOL. 19 PAGE 672
PLAT VOL. 19 PAGE 605
PLAT VOL. 19 PAGE 849
PLAT VOL. 19 PAGE 5142

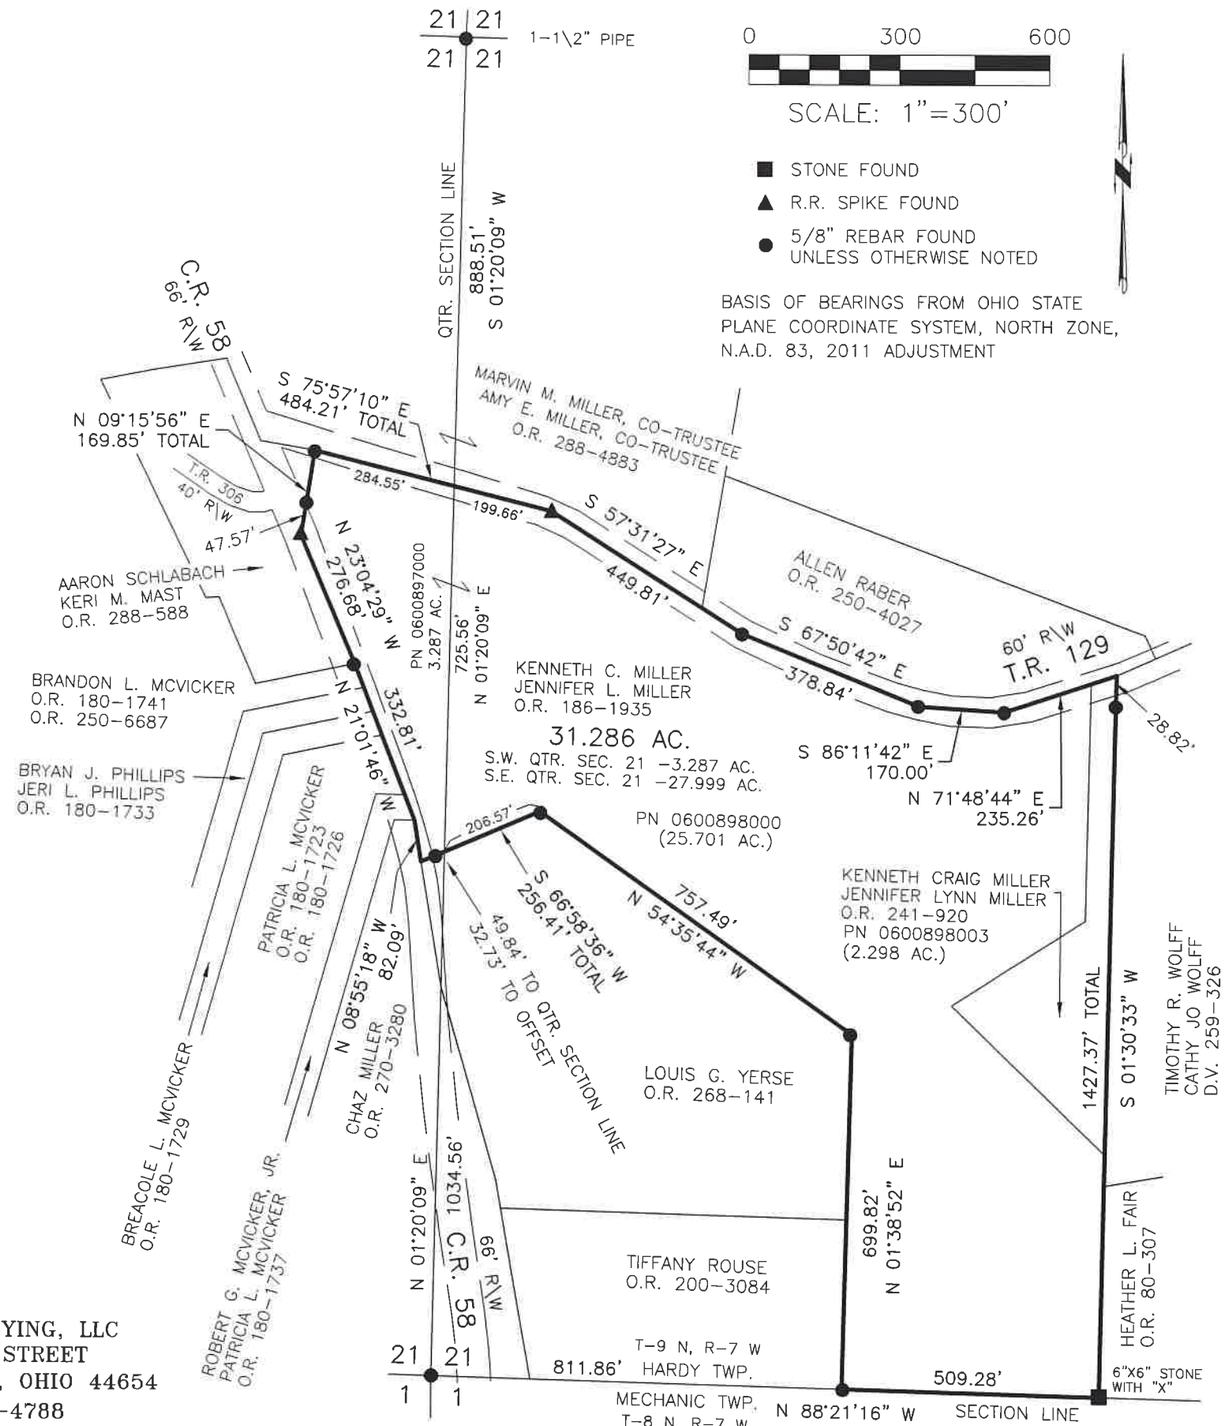

STATE OF OHIO
DONALD C. BAKER 6938
REGISTERED PROFESSIONAL SURVEYOR

I CERTIFY THIS SURVEY TO BE CORRECT TO THE BEST OF MY KNOWLEDGE.

DONALD C. BAKER P.S. 6938
DATE: OCT. 21, 2025
GRB\TAB
FILE NAME: WORK7\S–508–25

BAKER SURVEYING, LLC
138 N. CLAY STREET
MILLERSBURG, OHIO 44654
PH. 330–674–4788
EMAIL: bakersurveying@gmail.com

202500004493
B: **19** P: **5692**
FILED FOR RECORD IN
HOLMES COUNTY, OH
ANITA HALL, COUNTY RECORDER
11/06/2025 12:50 PM
SMALL PLAT . 40.00
PAGES: 1

ORV 293 Pg 7184

APPROVED FOR TRANSFER ONLY
NO SUBDIVISION PLAT REQUIRED
(O.R.C. 711.001 & 711.131)
Lot(s) not for building unless approved by Board of Health
HCPC
HOLMES CO. PLANNING COMMISSION
By *AO* Date *11/4/2025*

Plat Approved
Holmes County Map Office
11/3/2025 MM