SALT CREEK TOWNSHIP
N.E. QTR. SECTION 26
T–15 N; R–12 W
HOLMES COUNTY, OHIO

SURVEYED FOR: STEVE YODER

REFERENCES
D.V. VOL. 217 PAGE 227
D.V. VOL. 229 PAGE 300
O.R. VOL. 237 PAGE 329

BASIS OF BEARINGS FROM OHIO STATE PLANE COORDINATE SYSTEM, NORTH ZONE, N.A.D. 83, 2011 ADJUSTMENT

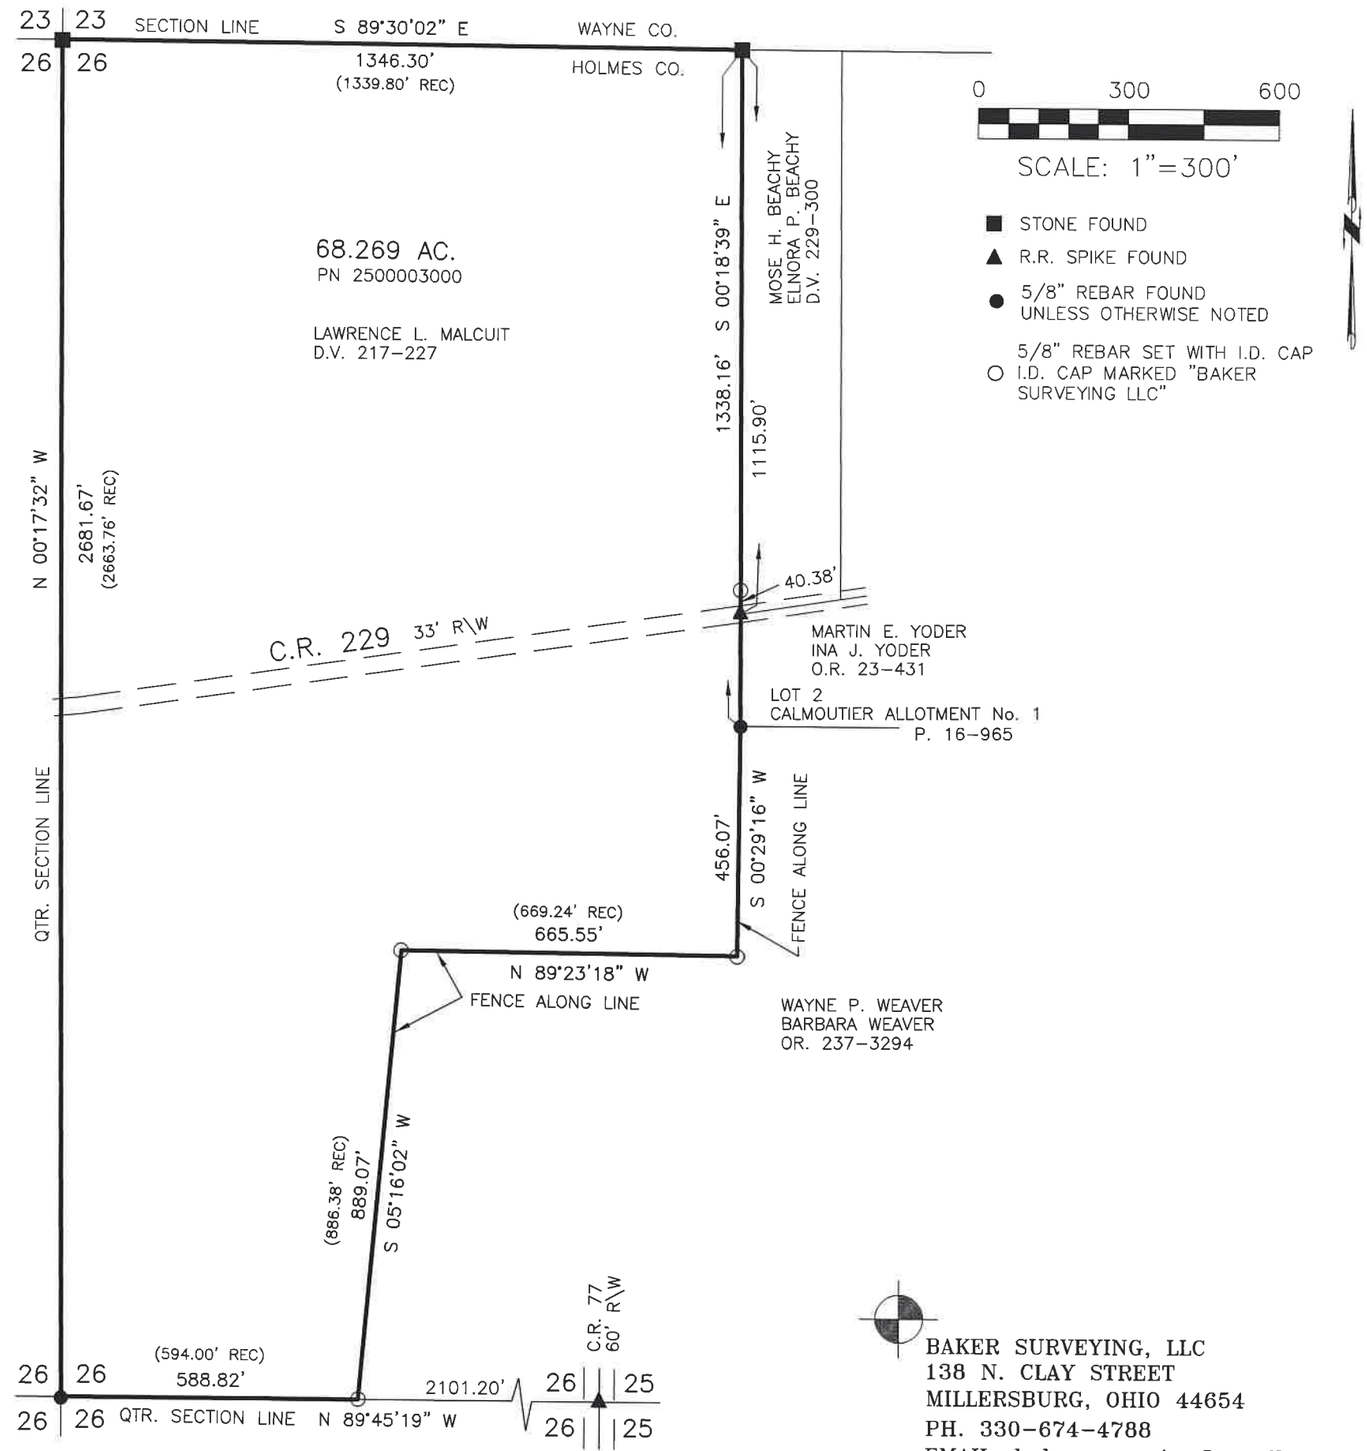

202500004874
B: 19 P: 5713
FILED FOR RECORD IN
HOLMES COUNTY, OH
ANITA HALL, COUNTY RECORDER
12/3/2025 12:14 PM
SMALL PLAT . 40.00
PAGES: 1

ORV 294 Pg 1660

STATE OF OHIO
DONALD C. BAKER 6938
REGISTERED PROFESSIONAL SURVEYOR

I CERTIFY THIS SURVEY TO BE CORRECT TO THE BEST OF MY KNOWLEDGE.

DONALD C. BAKER P.S. 6938
DATE: AUGUST 27, 2025
KES
FILE NAME: WORK7\S–369–25\SMC

APPROVED FOR TRANSFER ONLY
NO SUBDIVISION PLAT REQUIRED
(O.R.C. 711.001 & 711.131)
Lot(s) not for building unless approved by Board of Health
HCPC
HOLMES CO. PLANNING COMMISSION
By AO Date 12/3/2025

BAKER SURVEYING, LLC
138 N. CLAY STREET
MILLERSBURG, OHIO 44654
PH. 330–674–4788
EMAIL: bakersurveying@gmail.com

Plat Approved
Holmes County Map Office
12/3/2025 MM