


HARDY TOWNSHIP
2ND QTR., LOTS 32 & 33
T-9 N; R-7 W
HOLMES COUNTY, OHIO

SURVEYED FOR: JOHN MASON



REFERENCES
DEED VOL. 254 PAGE 154
DEED VOL. 268 PAGE 640
DEED VOL. 277 PAGE 104
O.R. VOL. 33 PAGE 824
O.R. VOL. 33 PAGE 826
O.R. VOL. 200 PAGE 396
O.R. VOL. 255 PAGE 6676
O.R. VOL. 264 PAGE 3851
O.R. VOL. 290 PAGE 6022

BASIS OF BEARINGS FROM OHIO STATE PLANE
COORDINATE SYSTEM, NORTH ZONE,
N.A.D. 83, 2011 ADJUSTMENT

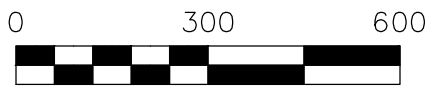

SCALE: 1"=300'

- ▲ R.R. SPIKE FOUND
- 5/8" REBAR FOUND
UNLESS OTHERWISE NOTED
- △ R.R. SPIKE SET
- 5/8" REBAR SET WITH I.D. CAP
MARKED "BAKER SURVEYING"

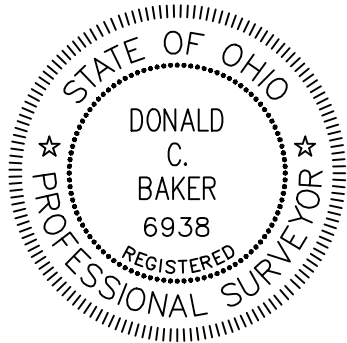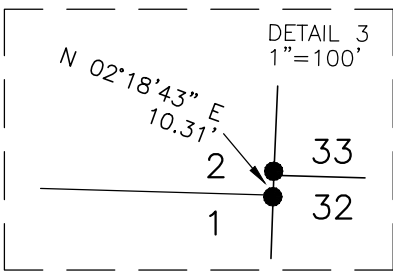


I CERTIFY THIS SURVEY TO BE CORRECT
TO THE BEST OF MY KNOWLEDGE.

Donald C. Baker
DONALD C. BAKER P.S. 6938
DATE: AUGUST 25, 2026
KES


FILE NAME: WORK7\S-26-619\LDM
ENGINEERING ASSOCIATES, INC. DBA BAKER SURVEYING

BAKER SURVEYING
138 N. CLAY STREET
MILLERSBURG, OHIO 44654
PH. 330-674-4788
EMAIL: bakersurveying@gmail.com


- MASTER PLAT
- 1) CONVEY 0.018 ACRE PARCEL TO ADJOINER
 - 2) CONVEY 55.138 ACRE PARCEL

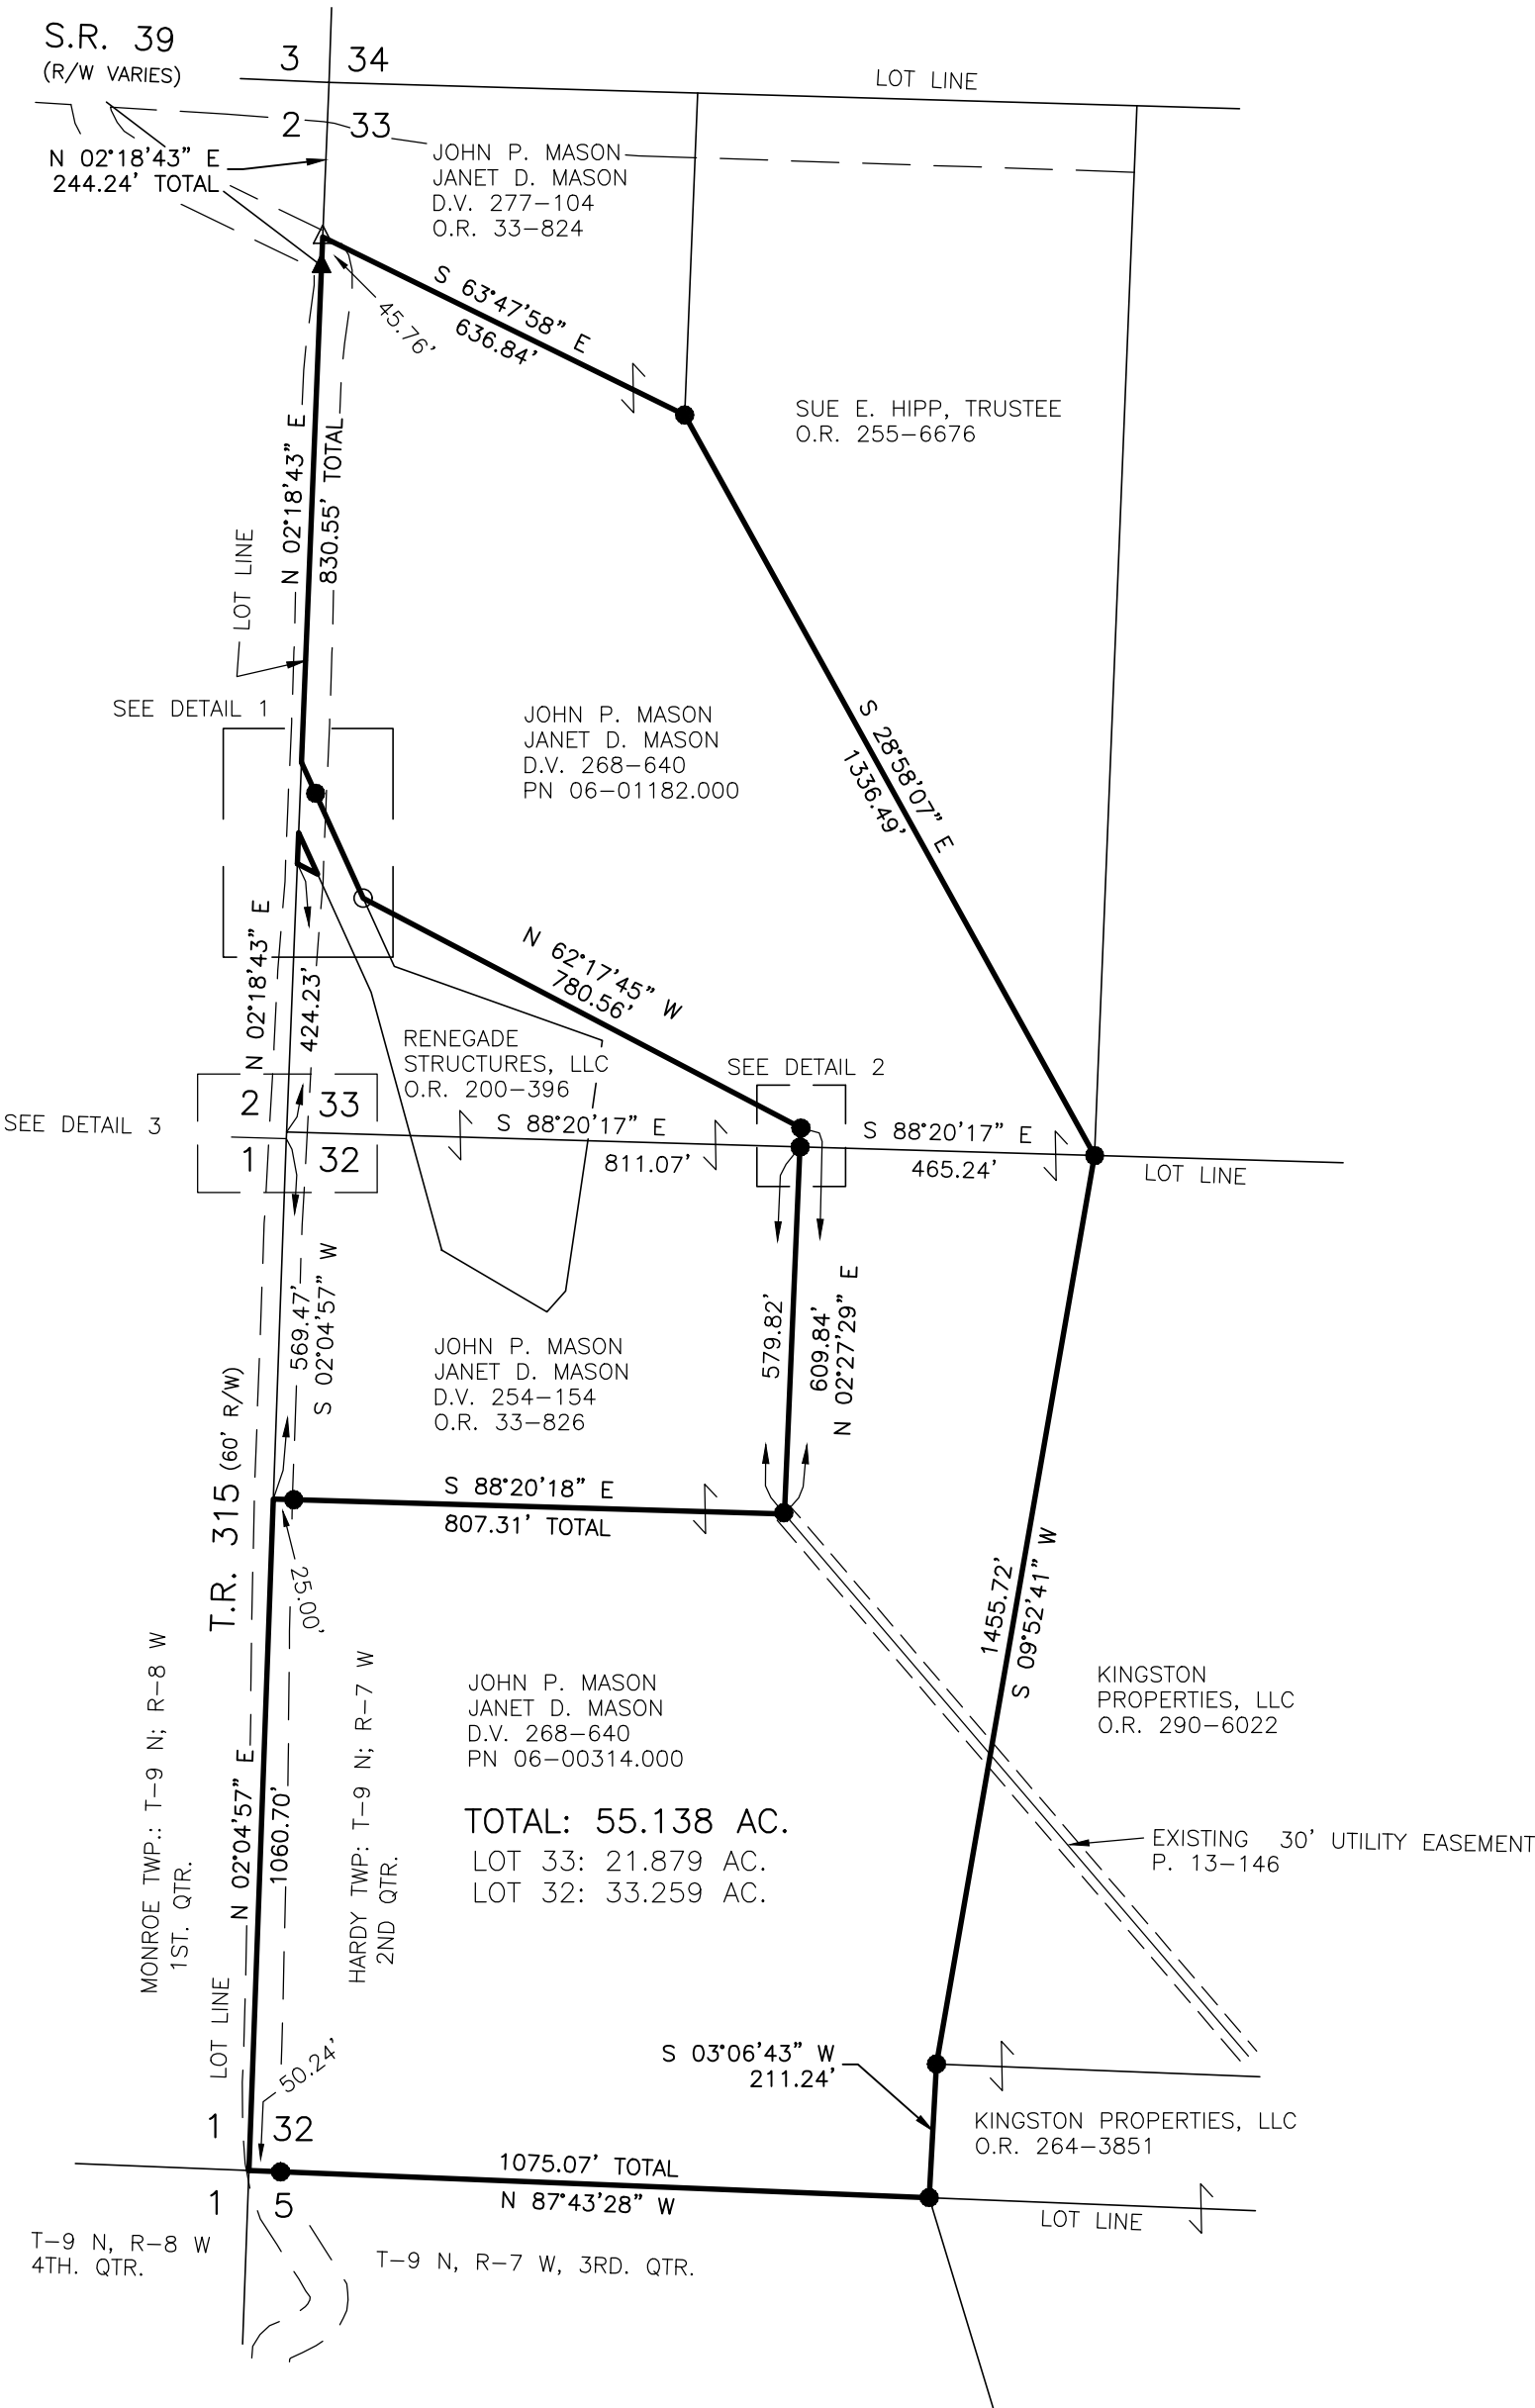

DETAIL 1
SCALE: 1"=50'

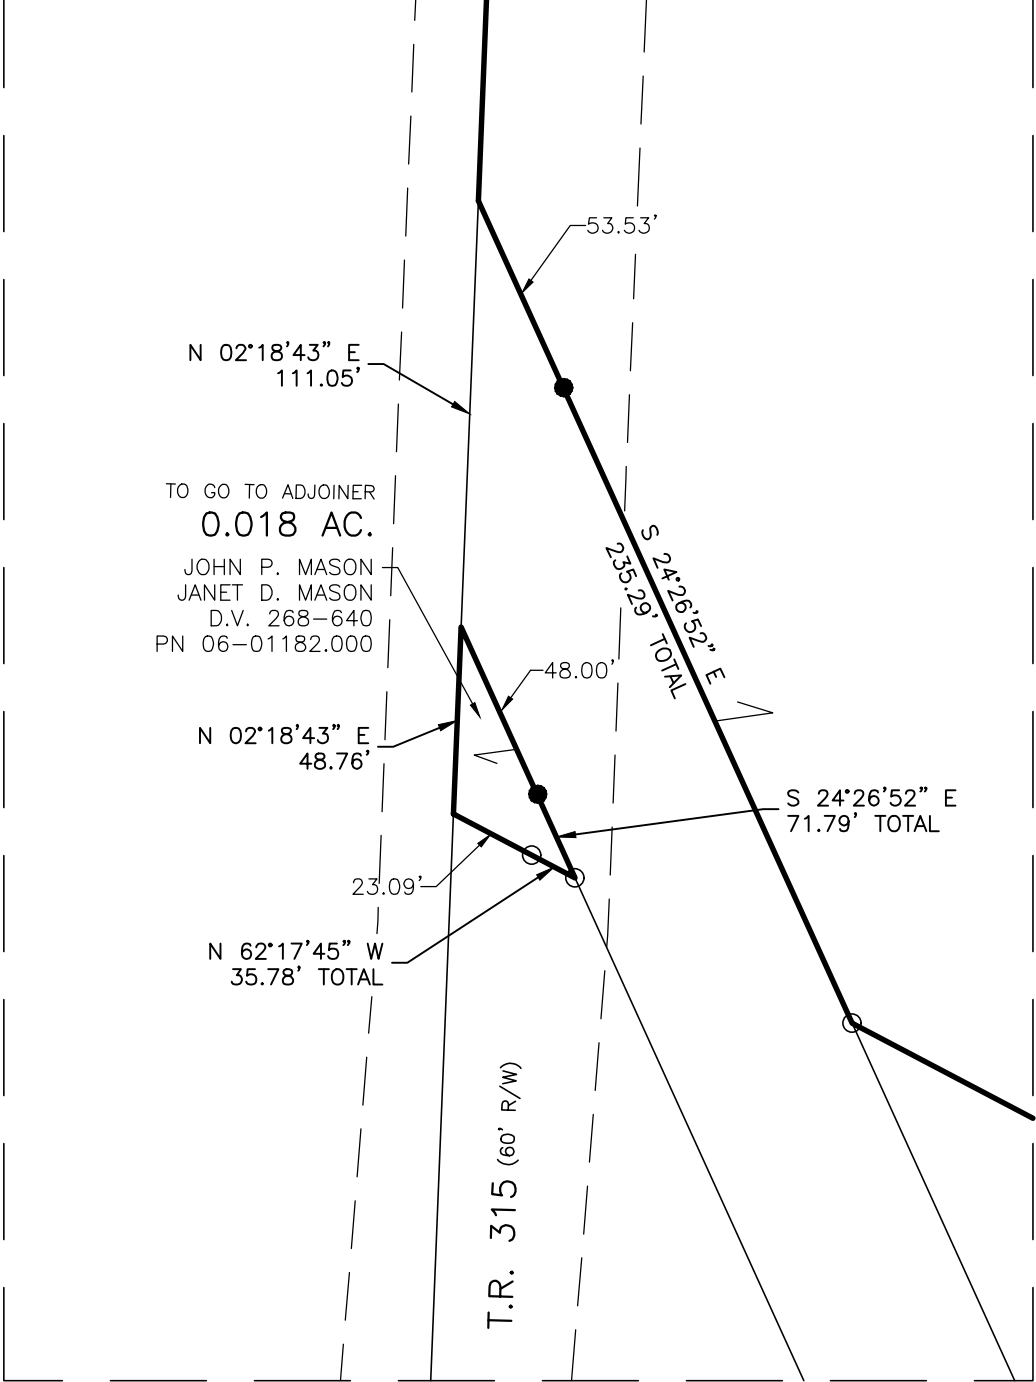

DETAIL 2
SCALE: 1"=50'

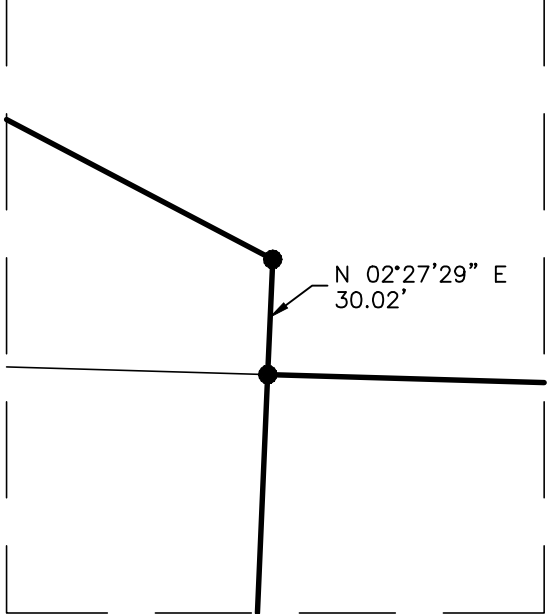

202600004348

B: 19 P: 5936
FILED FOR RECORD IN
HOLMES COUNTY, OH
ANITA HALL, COUNTY RECORDER
09/29/2026 11:04 AM
SMALL PLAT . 40.00
PAGES: 1
ORV 297 Pg 3522
ORV 297 Pg 3524

APPROVED FOR TRANSFER ONLY
NO SUBDIVISION PLAT REQUIRED
(O.R.C. 711.001 & 711.131)
Lot(s) not for building unless
approved by Board of Health
HOLMES CO. PLANNING COMMISSION
By AO Date 9/8/2026

Plat Approved
Holmes County Map Office
9/8/2026 Rg