202600004464
B: 19 P: 5938
FILED FOR RECORD IN
HOLMES COUNTY, OH
ANITA HALL, COUNTY RECORDER
10/06/2026 03:08 PM
SMALL PLAT . 40.00
PAGES: 1
ORV 297 Pg 4175

BERLIN TOWNSHIP
1ST QTR., LOT 24
T–9 N; R–6 W
HOLMES COUNTY, OHIO

SURVEYED FOR: LLOYD MILLER

REFERENCES
O.R. VOL. 262 PAGE 158
O.R. VOL. 282 PAGE 6773
O.R. VOL. 290 PAGE 6076
O.R. VOL. 286 PAGE 7448
O.R. VOL. 286 PAGE 4014

0 300 600
SCALE: 1"=300'

● 5/8" REBAR FOUND UNLESS OTHERWISE NOTED
△ R.R. SPIKE SET

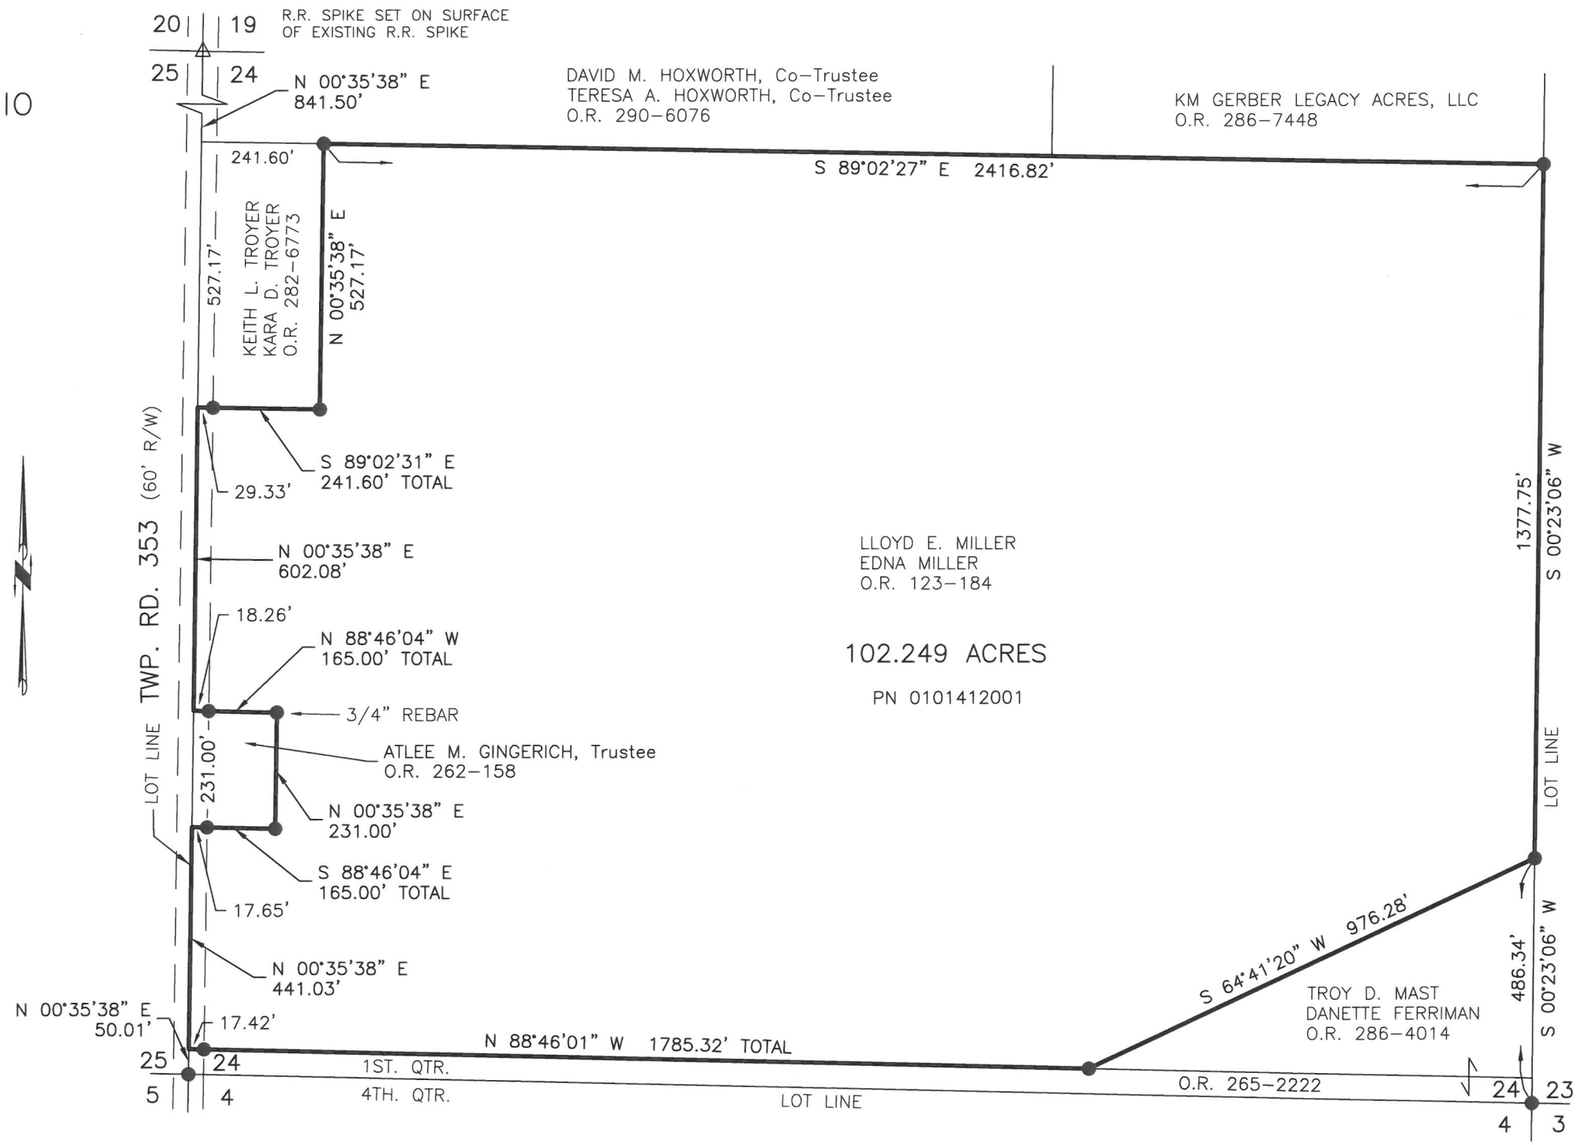

STATE OF OHIO
DONALD C. BAKER
6938
REGISTERED
PROFESSIONAL SURVEYOR

APPROVED FOR TRANSFER ONLY
NO SUBDIVISION PLAT REQUIRED
(O.R.C. 711.001 & 711.131)
Lot(s) not for building unless approved by Board of Health
HCPC
HOLMES CO. PLANNING COMMISSION
By TS Date 9/22/2026

I CERTIFY THIS SURVEY TO BE CORRECT TO THE BEST OF MY KNOWLEDGE.

DONALD C. BAKER P.S. 6938
DATE: APRIL 7, 2026
TAB
FILE NAME: WORK7\S–26–354\LDM
ENGINEERING ASSOCIATES, INC. DBA BAKER SURVEYING

BASIS OF BEARINGS FROM OHIO STATE PLANE COORDINATE SYSTEM, NORTH ZONE, N.A.D. 83, 2011 ADJUSTMENT

BAKER SURVEYING
138 N. CLAY STREET
MILLERSBURG, OHIO 44654
PH. 330–674–4788
EMAIL: bakersurveying@gmail.com

Plat Approved
Holmes County Map Office
9/21/2026 MM