


PRAIRIE TOWNSHIP
S.E. QTR. SECTION 26
T-14 N; R-13 W
HOLMES COUNTY, OHIO

SURVEYED FOR: DENNIS YODER

REFERENCES

PLAT VOL. 10 PAGE 563
PLAT VOL. 12 PAGE 33
PLAT VOL. 12 PAGE 906
PLAT VOL. 12 PAGE 915
PLAT VOL. 12 PAGE 941
PLAT VOL. 16 PAGE 573
PLAT VOL. 19 PAGE 700
PLAT VOL. 19 PAGE 1014
PLAT VOL. 19 PAGE 1131
PLAT VOL. 19 PAGE 5850


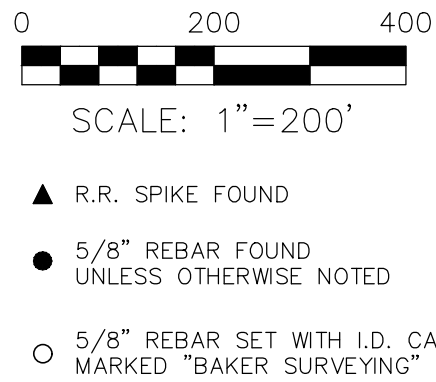


BASIS OF BEARINGS FROM OHIO STATE PLANE
COORDINATE SYSTEM, NORTH ZONE,
N.A.D. 83, 2011 ADJUSTMENT

MASTER PLAT


- 1) CONVEY 0.384 AC. PARCEL
TO GO TO ADJOINER
- 2) CONVEY 1.000 AC. PARCEL
TO GO TO ADJOINER
- 3) CONVEY 65.160 AC. PARCEL

202600004609
B: 19 P: 5943
FILED FOR RECORD IN
HOLMES COUNTY, OH
ANITA HALL, COUNTY RECORDER
10/14/2026 02:51 PM
SMALL PLAT . 40.00
PAGES: 1
ORV 297 Pg 4937
ORV 297 Pg 4940
ORV 297 Pg 4943

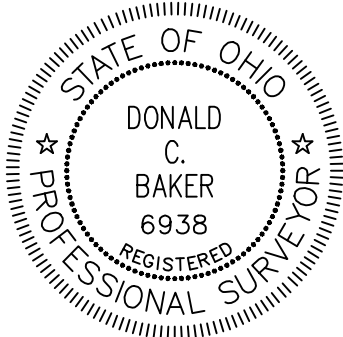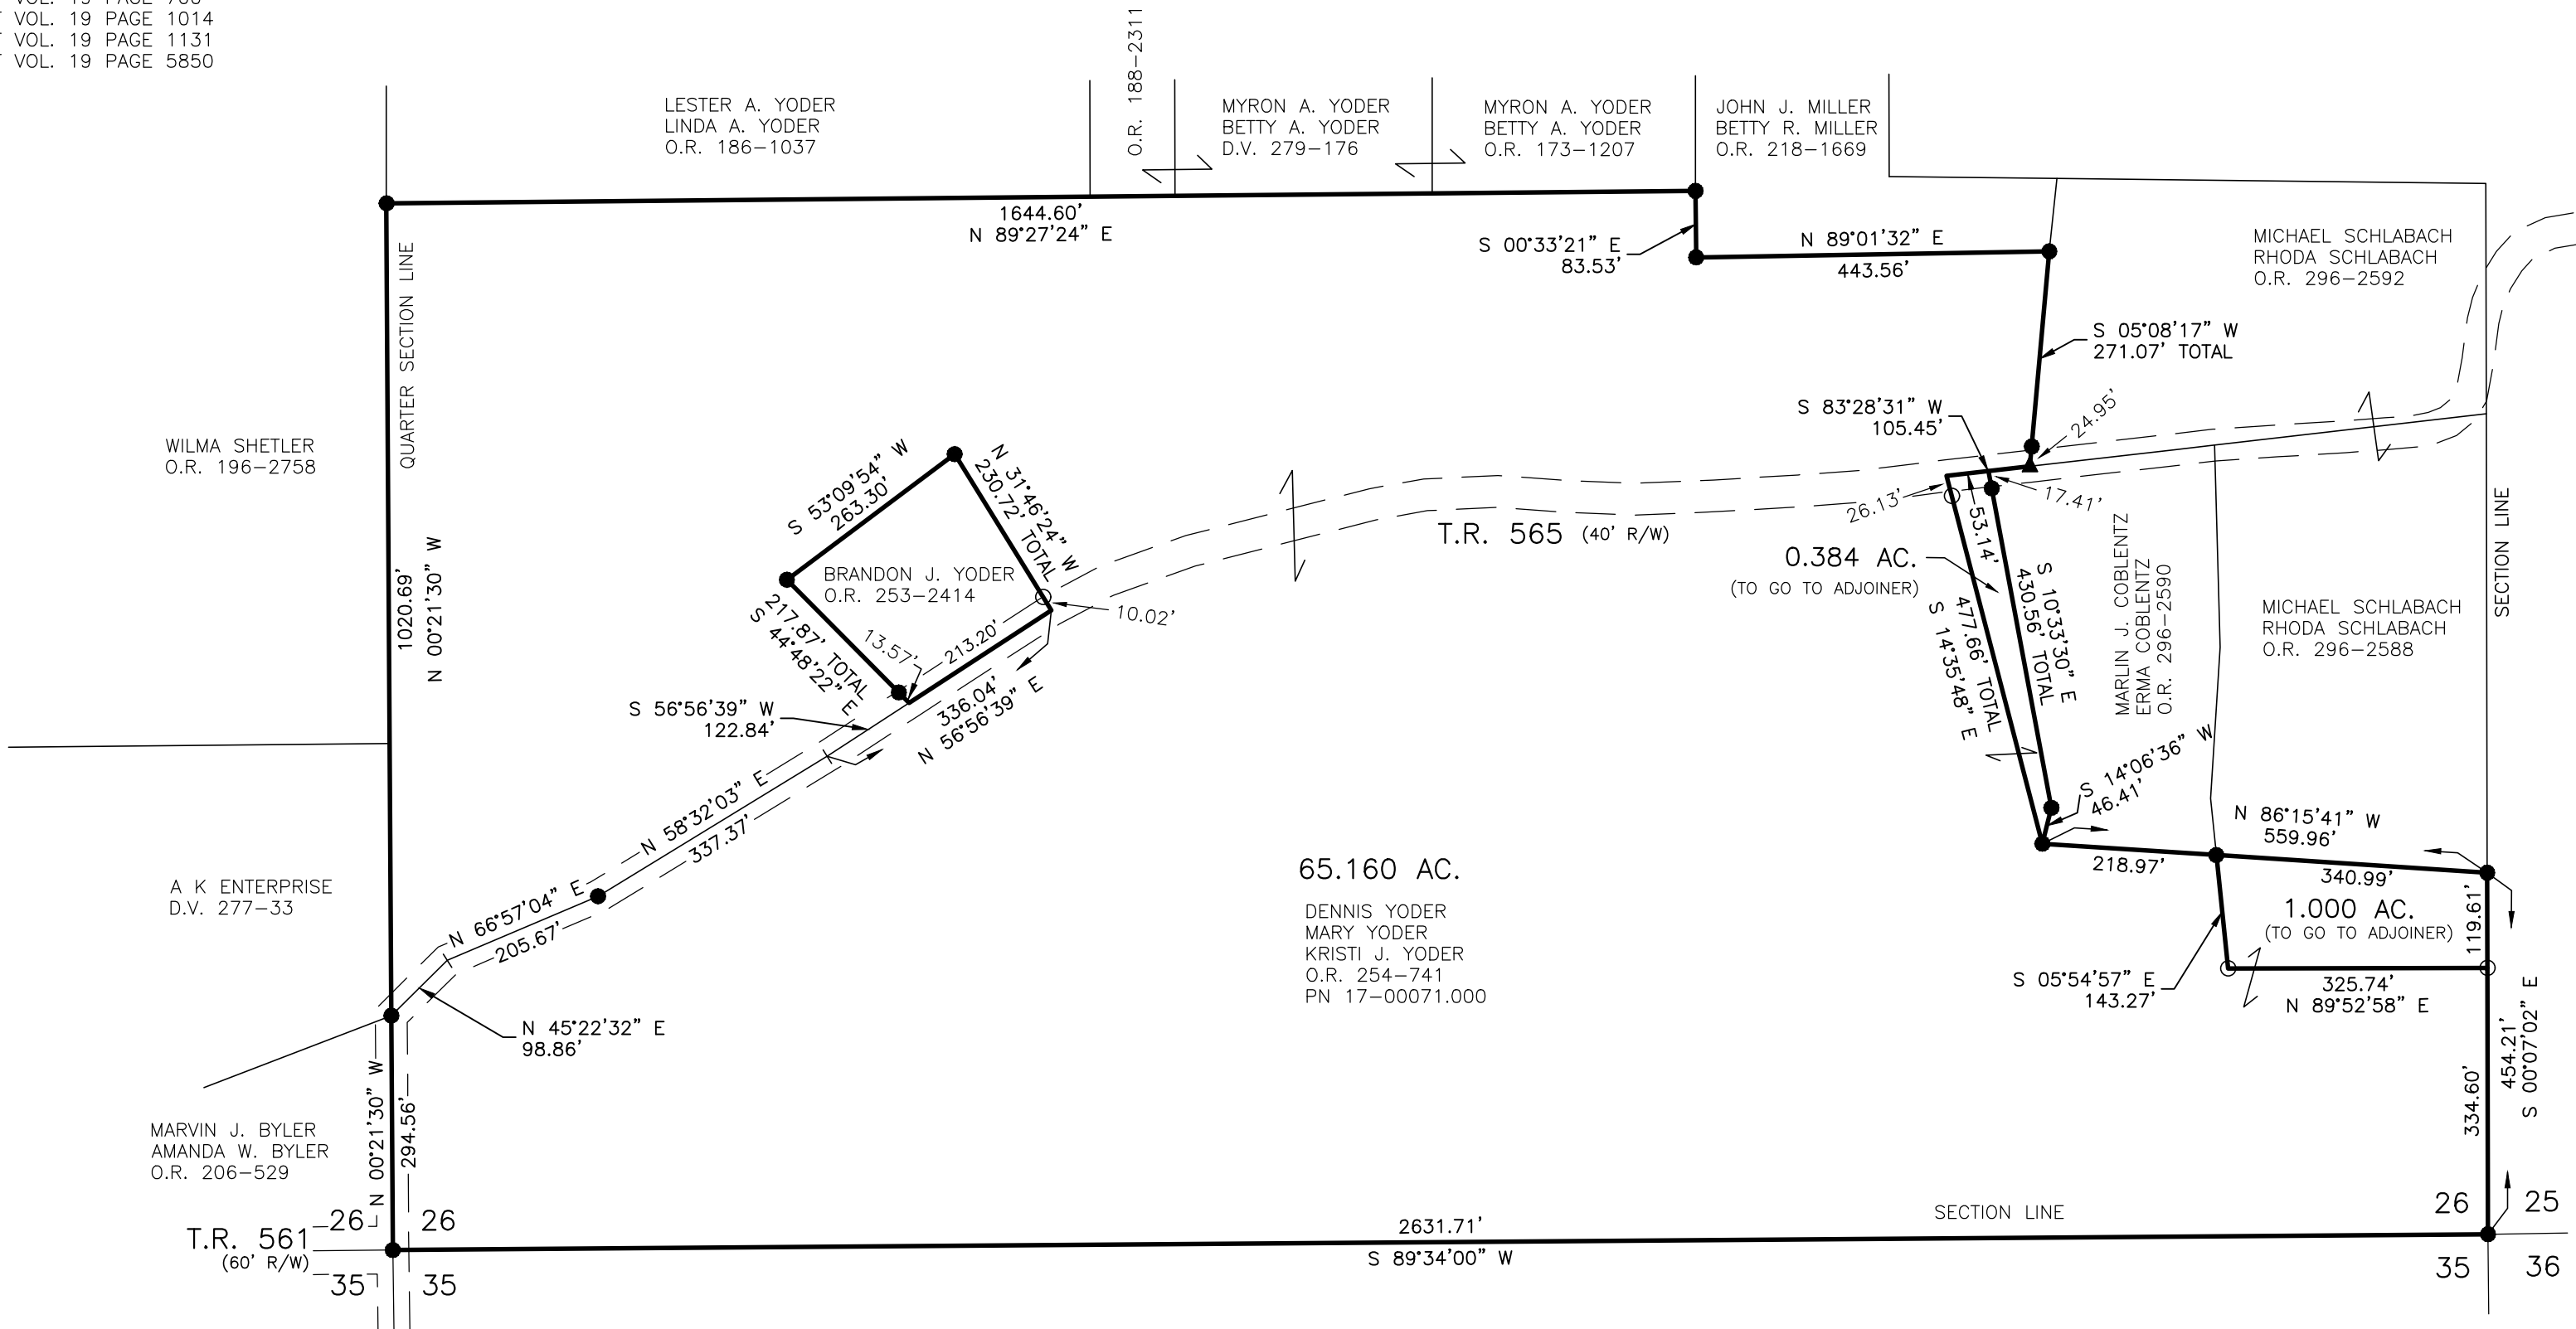

I CERTIFY THIS SURVEY TO BE CORRECT
TO THE BEST OF MY KNOWLEDGE.

Donald C. Baker
DONALD C. BAKER P.S. 6938
DATE: AUGUST 4, 2026
TABFILE
NAME: WORK7\S-26-498\LDM
ENGINEERING ASSOCIATES, INC. DBA BAKER SURVEYING

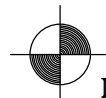

BAKER SURVEYING
138 N. CLAY STREET
MILLERSBURG, OHIO 44654
PH. 330-674-4788
EMAIL: bakersurveying@gmail.com

APPROVED FOR TRANSFER ONLY
NO SUBDIVISION PLAT REQUIRED
(O.R.C. 711.001 & 711.131)
Lot(s) not for building unless
approved by Board of Health
HOLMES CO. PLANNING COMMISSION
By AO Date 10/2/2026



Plat Approved
Holmes County Map Office
9/29/2026 MM