

Village of Killbuck
Bucy Subdivision
Lot 3

(Plat Vol.2 Page 62)

Killbuck Township
S.W. Qtr. Sec. 6
T-8 N; R-7 W
Holmes County, Ohio



SURVEYED FOR: Will Morehouse

REFERENCES:


Deeds as shown

Plat Vol. 3 Page 88B
Plat Vol. 3 Page 62B
Plat Vol. 2 Page 62
Plat Vol. 4 Page 164
Plat Vol. 4 Page 107
Plat Vol. 5 Page 165
Plat Vol. 5 Page 10
Plat Vol. 7 Page 393
Plat Vol. 12 Page 969
Plat Vol. 19 Page 2683
Plat Vol. 19 Page2346
unrecorded survey by Donald C. Baker dated
Aug 11, 2026.

Basis of Bearing Grid North, Ohio State Plane
Coordinate System , North Zone, NAD 83
(2011). Distances shown hereon are ground
distances. To obtain grid distances multiply
distances by scale factor of 0.99995110039.

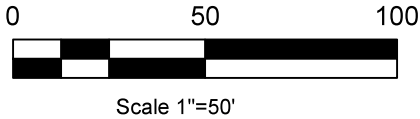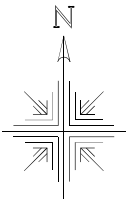

- Conc. Mon. Found
- ▲ 1-1/2" Rod Found
- ⊙ Pipe Found
- 5/8" Rebar Found
- ✱ 5/8" Capped Pin Found "Baker"
- Point

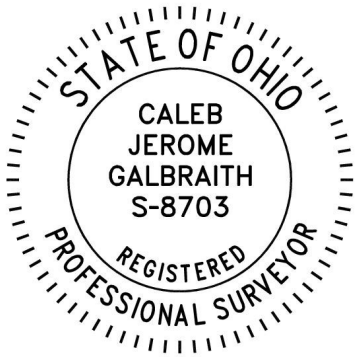

CERTIFICATE OF ACCURACY

I certify this survey to be correct to the best of
my knowledge.

Caleb Jerome Galbraith P.S. 8703
Date: Sept 2, 2026
Job ID: 16826

Pioneer Surveying & Services, LLC.
5434 Township Road 377
Millersburg, Ohio 44654
Phone: 330-231-0497

Email: caleb@pioneersurveyingandservices.com



202600004638


B: 19 P: 5945

FILED FOR RECORD IN
HOLMES COUNTY, OH

ANITA HALL, COUNTY RECORDER
10/16/2026 08:39 AM

SMALL PLAT . 40.00
PAGES: 1

ORV 297 Pg 5063

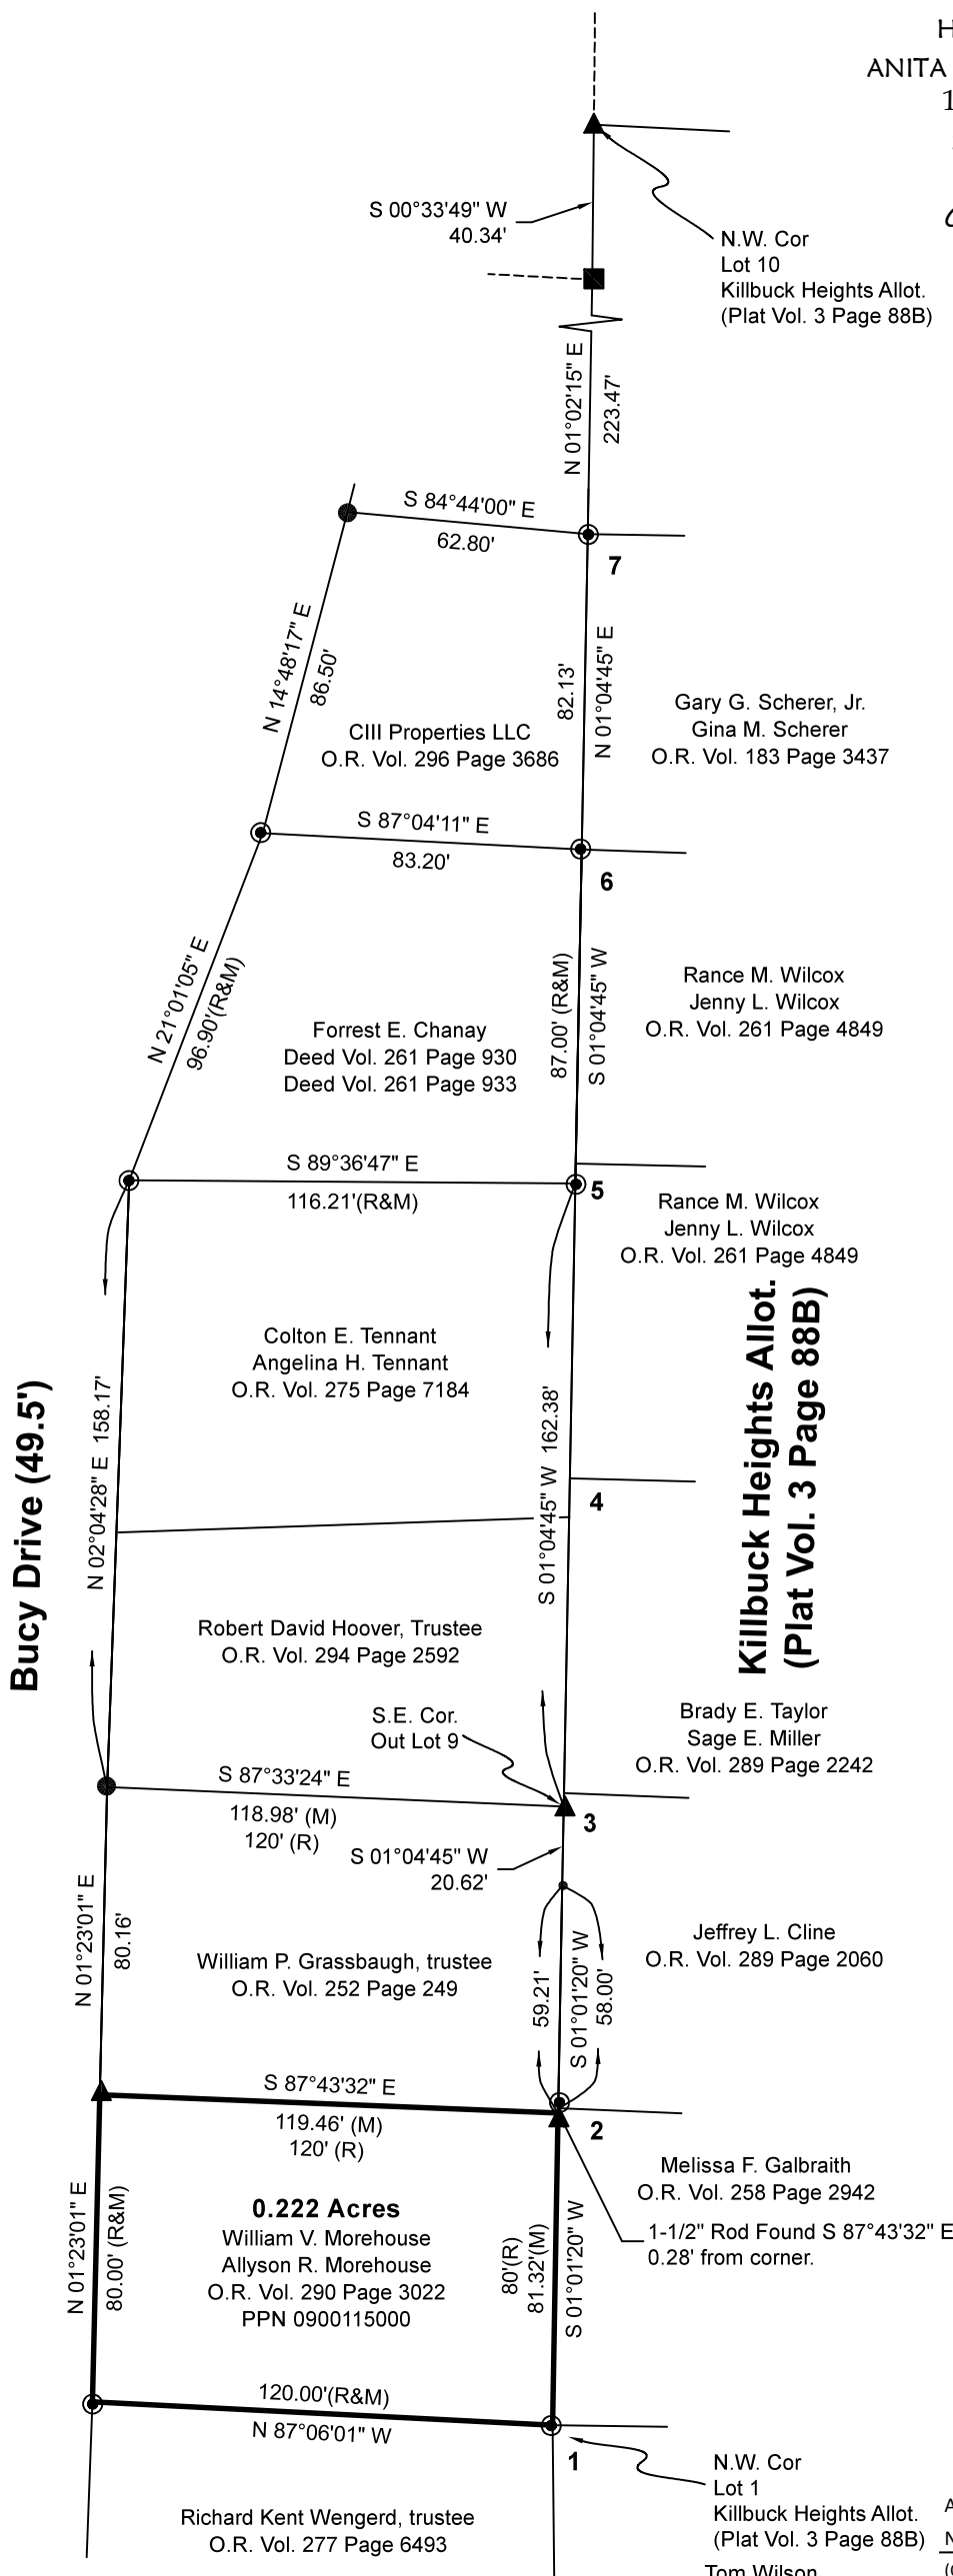

APPROVED FOR TRANSFER ONLY
NO SUBDIVISION PLAT REQUIRED

(O.R.C. 711.001 & 711.131)

Lot(s) not for building unless
approved by Board of Health

HOLMES CO. PLANNING COMMISSION

By AO Date 10/15/2026

HCPC

Plat Approved

Holmes County Map Office

10/15/2026 Rg