


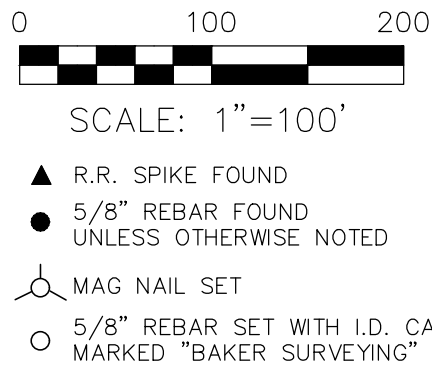


MASTER PLAT
1) CONVEY 0.142 AC. PARCEL TO ADJOINER
2) CONVEY 17.145 AC. PARCEL
3) CONVEY 5.898 AC. PARCEL


BERLIN TOWNSHIP
S.W. QTR. SECTION 7
T-9 N; R-5 W
HOLMES COUNTY, OHIO

SURVEYED FOR: JOHN YODER


BASIS OF BEARINGS FROM OHIO STATE PLANE
COORDINATE SYSTEM, NORTH ZONE,
N.A.D. 83, 2011 ADJUSTMENT

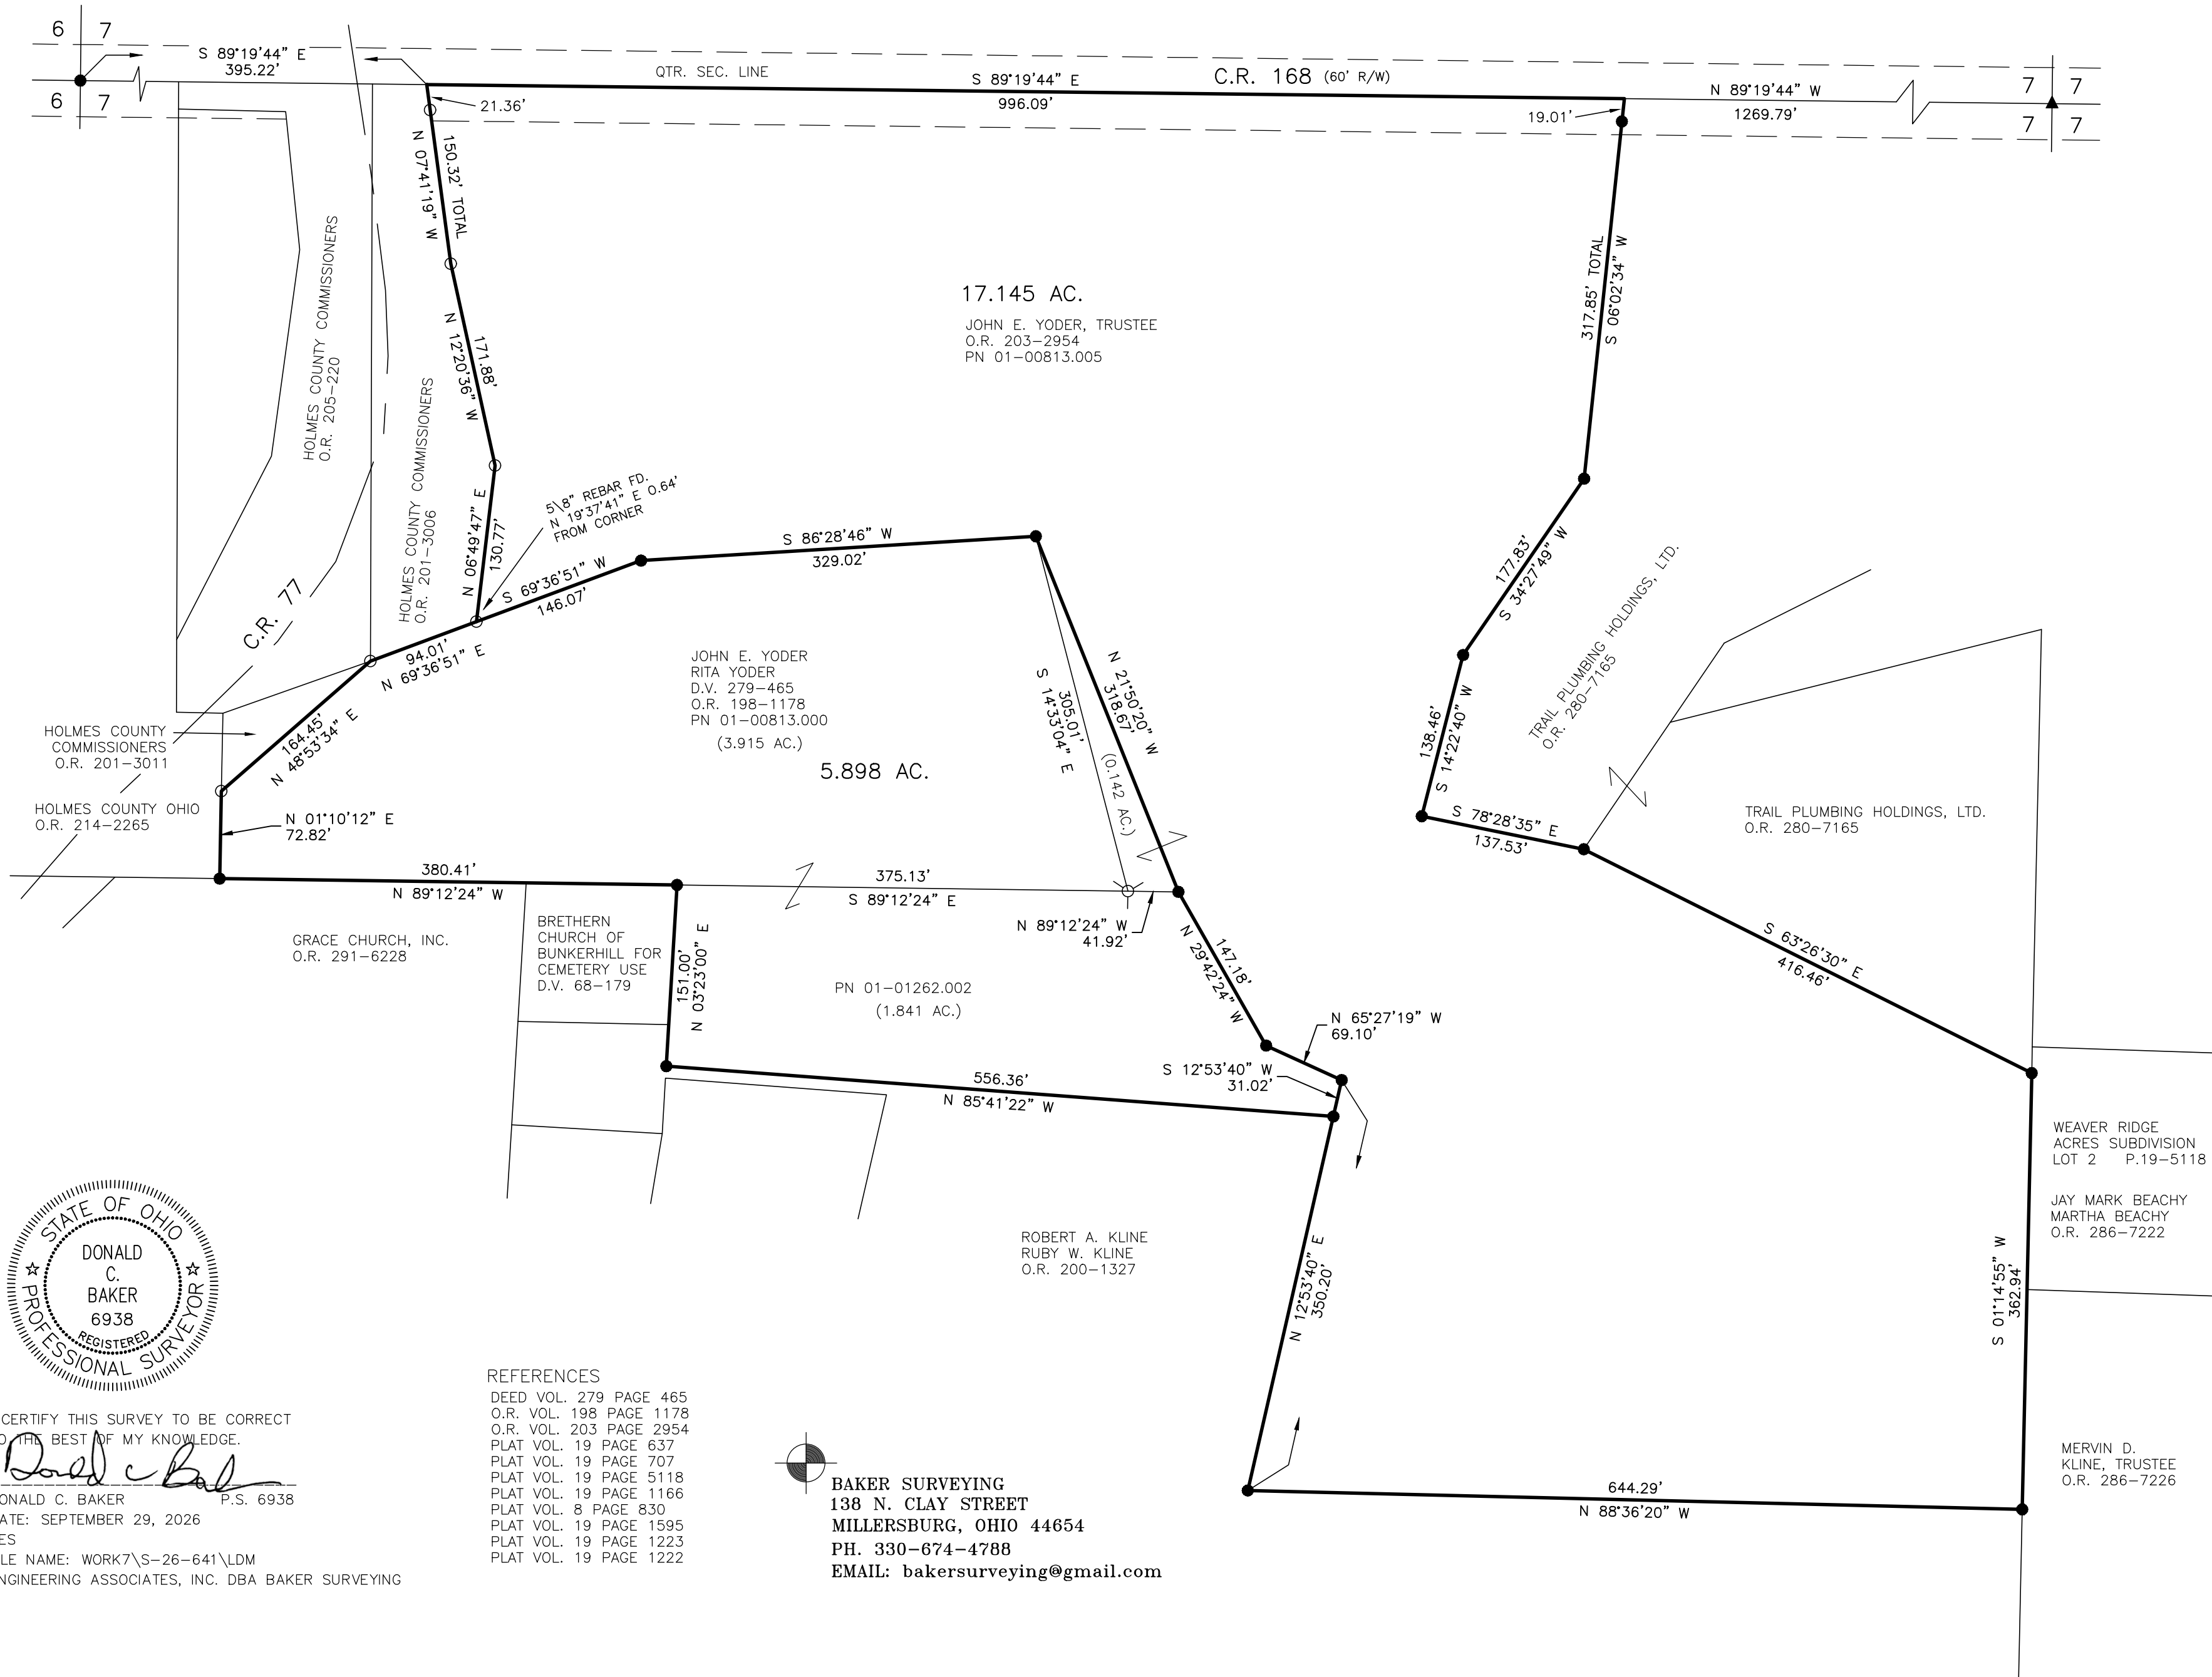

REFERENCES
DEED VOL. 279 PAGE 465
O.R. VOL. 198 PAGE 1178
O.R. VOL. 203 PAGE 2954
PLAT VOL. 19 PAGE 637
PLAT VOL. 19 PAGE 707
PLAT VOL. 19 PAGE 5118
PLAT VOL. 19 PAGE 1166
PLAT VOL. 8 PAGE 830
PLAT VOL. 19 PAGE 1595
PLAT VOL. 19 PAGE 1223
PLAT VOL. 19 PAGE 1222

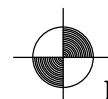

BAKER SURVEYING
138 N. CLAY STREET
MILLERSBURG, OHIO 44654
PH. 330-674-4788
EMAIL: bakersurveying@gmail.com

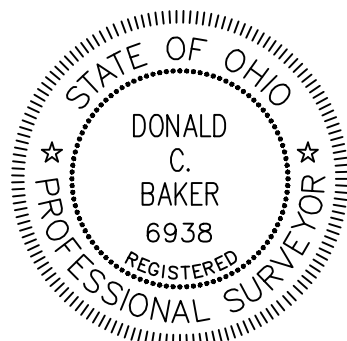

I CERTIFY THIS SURVEY TO BE CORRECT
TO THE BEST OF MY KNOWLEDGE.

Donald C. Baker
DONALD C. BAKER P.S. 6938
DATE: SEPTEMBER 29, 2026
KES
FILE NAME: WORK7\S-26-641\LDM
ENGINEERING ASSOCIATES, INC. DBA BAKER SURVEYING