


SCALE: 1"=100'

- ▲ R.R. SPIKE FOUND
- 5/8" REBAR FOUND
- UNLESS OTHERWISE NOTED

BASIS OF BEARINGS FROM OHIO STATE PLANE
COORDINATE SYSTEM, NORTH ZONE,
N.A.D. 83, 2011 ADJUSTMENT

REFERENCES

O.R. VOL. 297 PAGE 3865
O.R. VOL. 269 PAGE 6638
PLAT VOL. 19 PAGE 5937

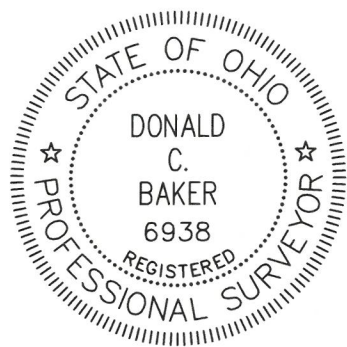



I CERTIFY THIS SURVEY TO BE CORRECT
TO THE BEST OF MY KNOWLEDGE.

DONALD C. BAKER P.S. 6938
DATE: OCT. 2, 2026
TAB
FILE NAME: WORK7\S-26-717
ENGINEERING ASSOCIATES, INC. DBA BAKER SURVEYING

CLARK TOWNSHIP
S.E. QTR. SECTION 3
T-8 N; R-5 W
HOLMES COUNTY, OHIO

STONEY VALLEY SUBDIVISION
REPLAT NO. 2
LOT 5 (P. 19-5937)

MARK ANDREW STUTZMAN
ELLEN STUTZMAN
O.R. 297-3865

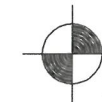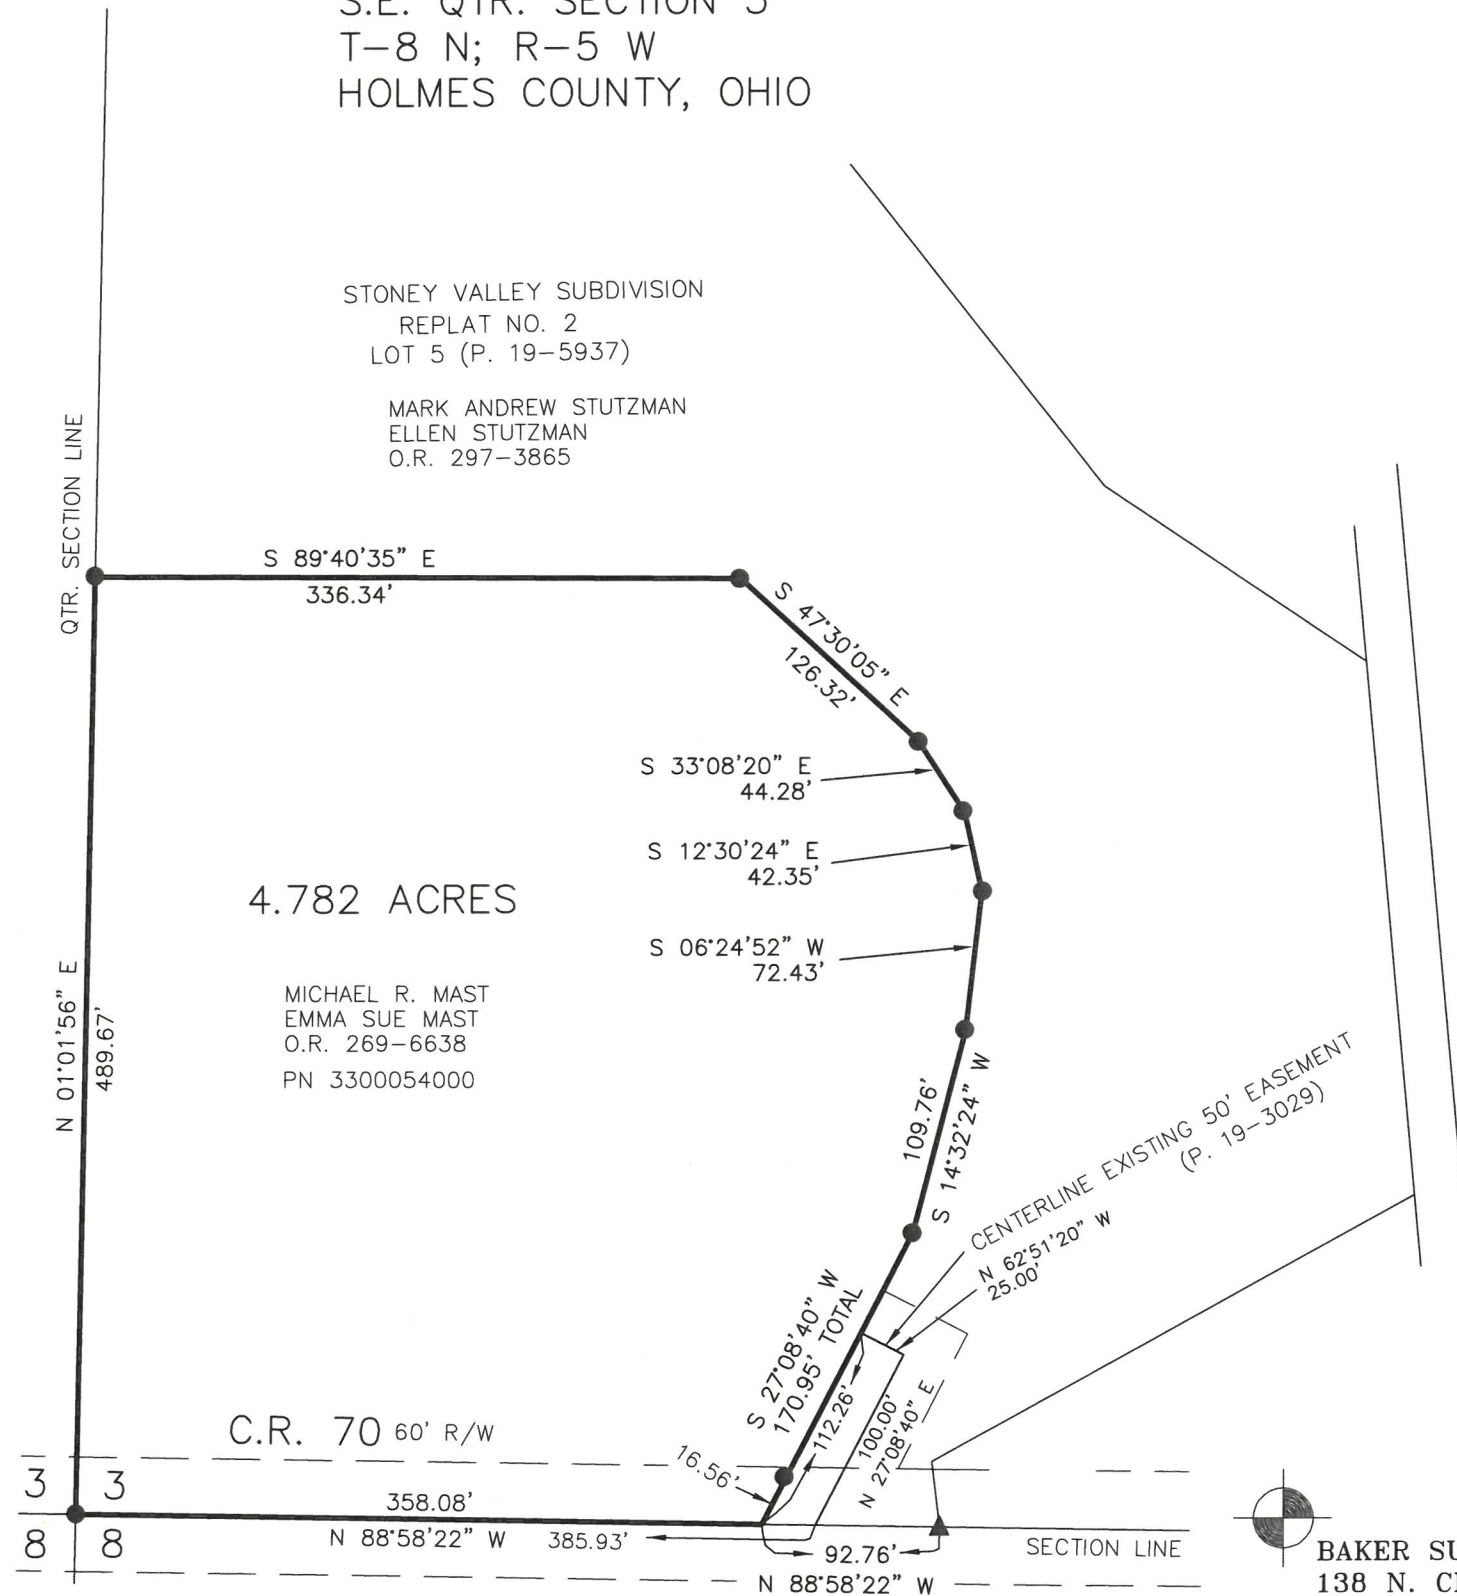

BAKER SURVEYING
138 N. CLAY STREET
MILLERSBURG, OHIO 44654
PH. 330-674-4788
EMAIL: bakersurveying@gmail.com