CLARK TOWNSHIP
S.W. QTR. SECTION 10
T-8 N; R-5 W
HOLMES COUNTY, OHIO

SURVEYED FOR: DAVID A. YODER

BASIS OF BEARINGS FROM OHIO STATE PLANE COORDINATE SYSTEM, NORTH ZONE, N.A.D. 83, 2011 ADJUSTMENT

0 100 200

SCALE: 1"=100'

● 5/8" REBAR FOUND UNLESS OTHERWISE NOTED

○ 5/8" REBAR SET WITH I.D. CAP MARKED "BAKER SURVEYING"

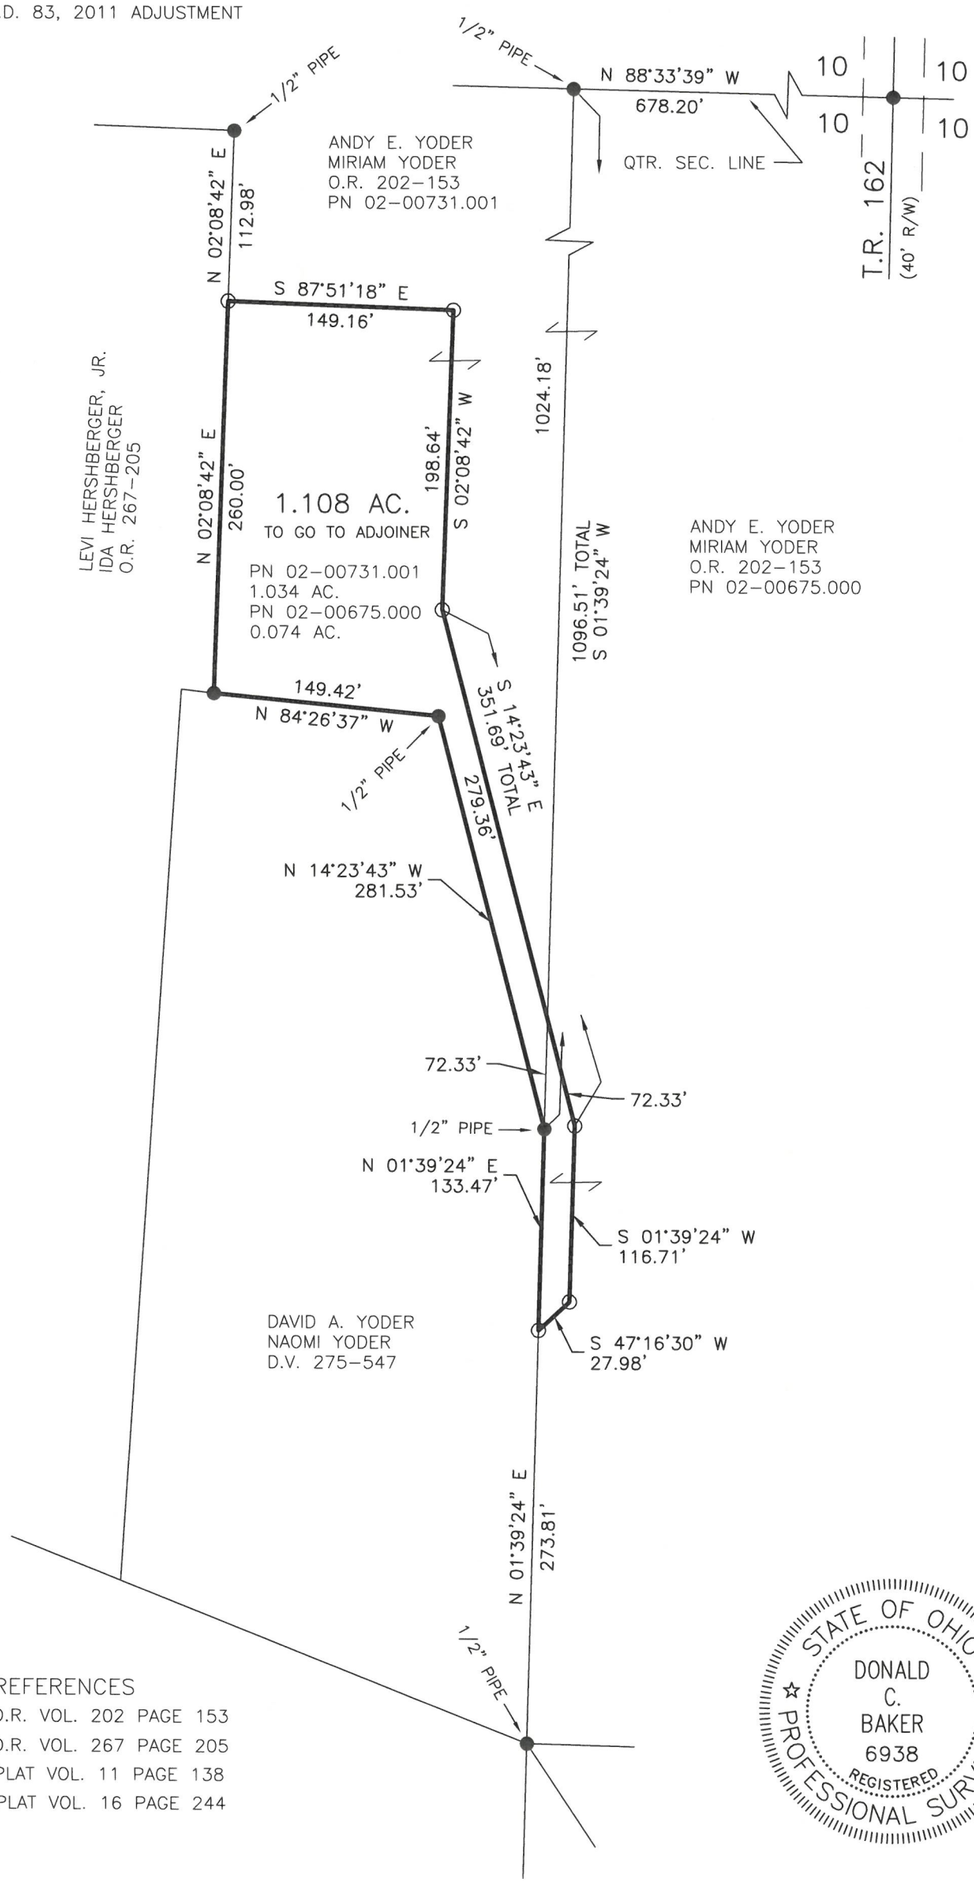

REFERENCES
O.R. VOL. 202 PAGE 153
O.R. VOL. 267 PAGE 205
PLAT VOL. 11 PAGE 138
PLAT VOL. 16 PAGE 244

STATE OF OHIO
DONALD C. BAKER
6938
REGISTERED
PROFESSIONAL SURVEYOR

I CERTIFY THIS SURVEY TO BE CORRECT TO THE BEST OF MY KNOWLEDGE.

DONALD C. BAKER P.S. 6938

DATE: JULY 7, 2026
KES, SCR
FILE NAME: WORK7\S-26-550\LDM
ENGINEERING ASSOCIATES, INC. DBA BAKER SURVEYING

BAKER SURVEYING
138 N. CLAY STREET
MILLERSBURG, OHIO 44654
PH. 330-674-4788
EMAIL: bakersurveying@gmail.com