

CLARK TOWNSHIP
S.W. QTR. SECTION 11
T-8 N; R-5 W
HOLMES COUNTY, OHIO

SURVEYED FOR: MICHAEL BEACHY




REFERENCES

O.R. VOL. 268 PAGE 6573
O.R. VOL. 288 PAGE 6736

BASIS OF BEARINGS FROM OHIO STATE
PLANE COORDINATE SYSTEM, NORTH ZONE,
N.A.D. 83, 2011 ADJUSTMENT

MASTER PLAT

- 1) CONVEY 0.115 ACRE PARCEL TO ADJOINER
- 2) CONVEY 0.330 ACRE PARCEL TO ADJOINER

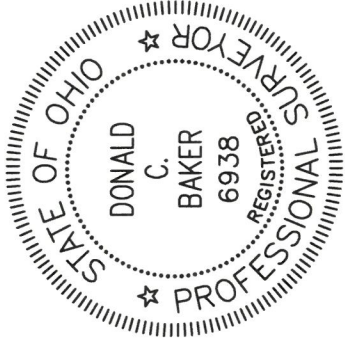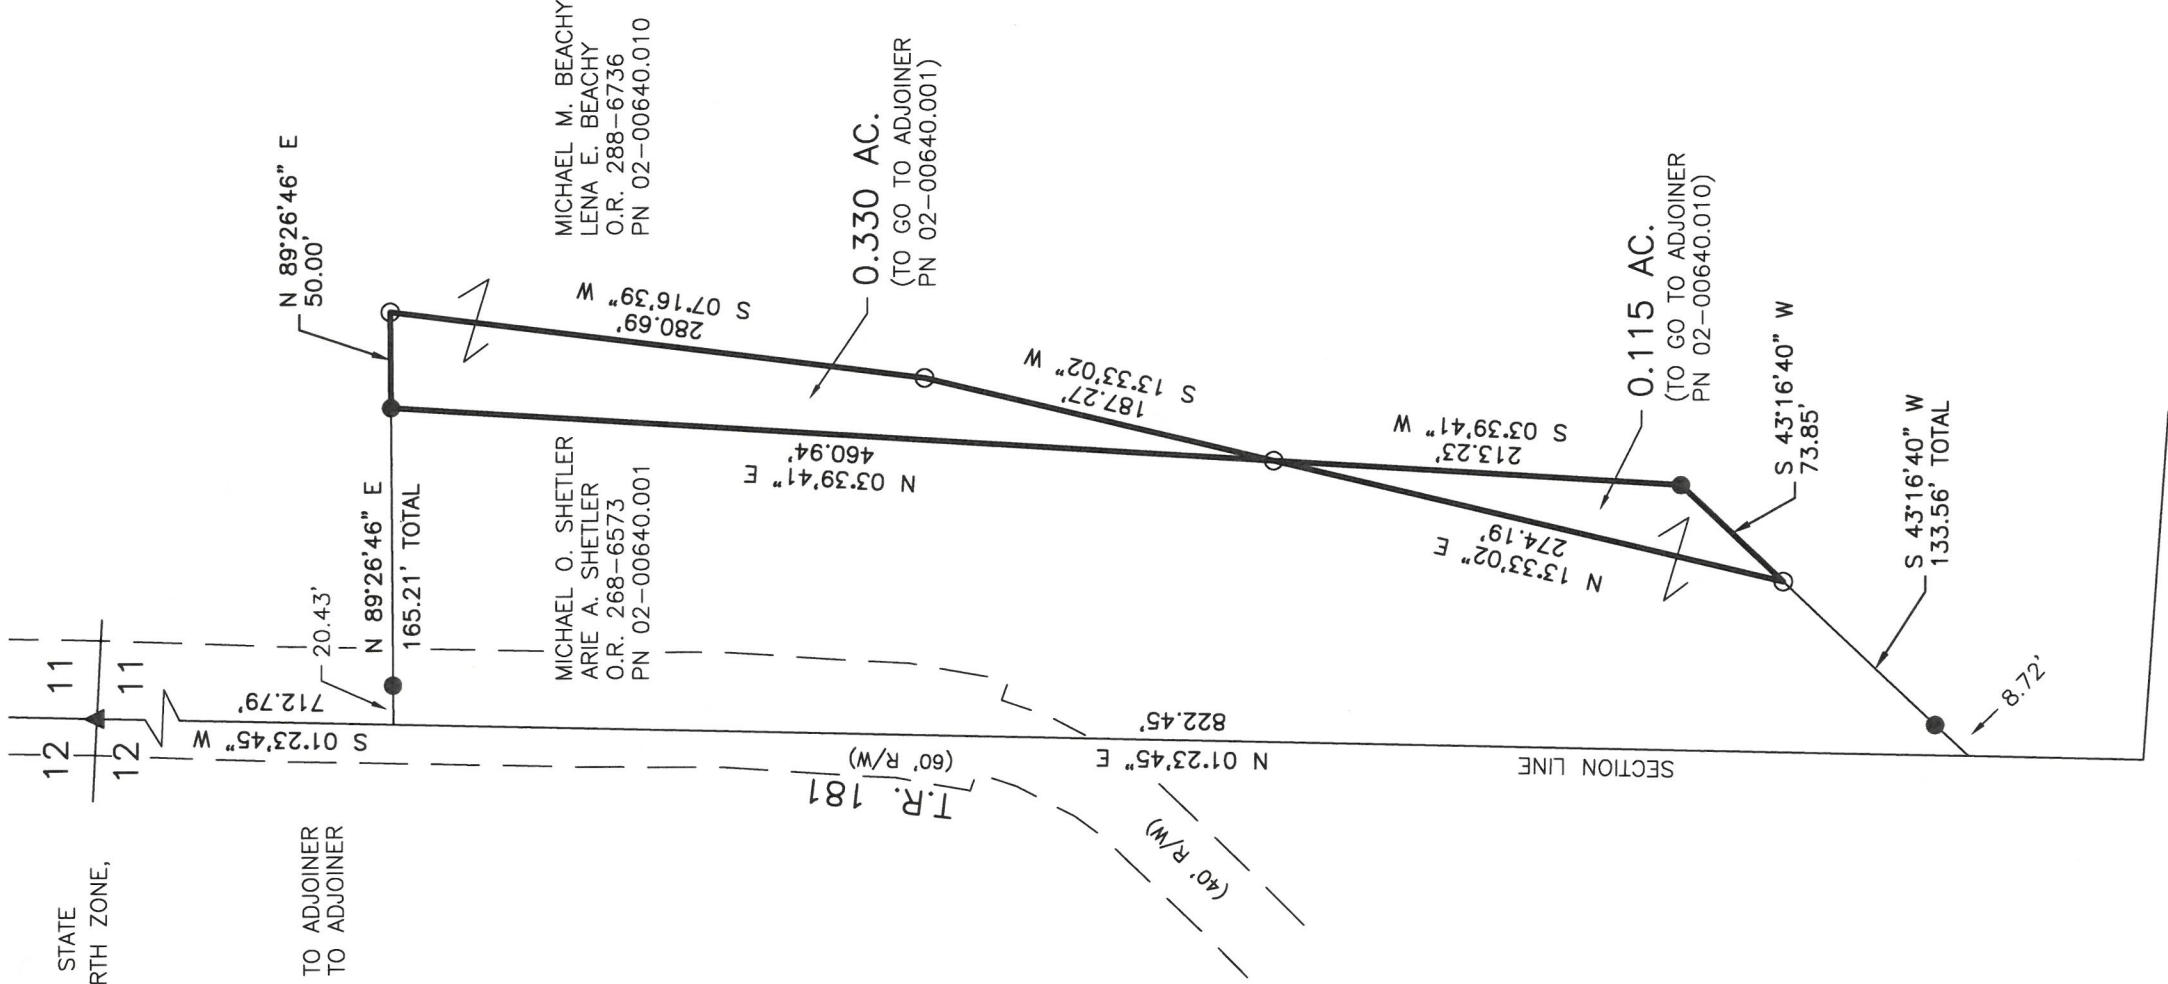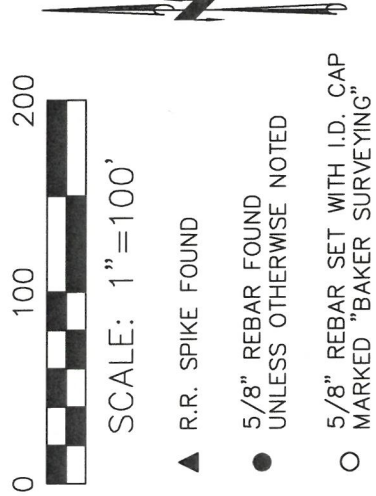

I CERTIFY THIS SURVEY TO BE CORRECT
TO THE BEST OF MY KNOWLEDGE.

Donald C. Baker

DONALD C. BAKER P.S. 6938

DATE: AUGUST 25, 2026

KES

FILE NAME: WORK7\S-26-594\LDM

ENGINEERING ASSOCIATES, INC. DBA BAKER SURVEYING



BAKER SURVEYING
138 N. CLAY STREET
MILLERSBURG, OHIO 44654
PH. 330-674-4788
EMAIL: bakersurveying@gmail.com