


CLARK TOWNSHIP
N.W. QTR. SECTION 17
T-8 N; R-5 W
HOLMES COUNTY, OHIO



SURVEYED FOR: ADEN RABER

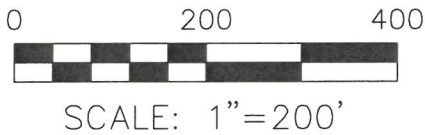

BASIS OF BEARINGS FROM OHIO STATE PLANE
COORDINATE SYSTEM, NORTH ZONE,
N.A.D. 83, 2011 ADJUSTMENT

REFERENCES
DEED VOL. 233 PAGE 979
O.R. VOL. 245 PAGE 1084
PLAT VOL. 19 PAGE 2296

- 5/8" REBAR FOUND
UNLESS OTHERWISE NOTED
- 5/8" REBAR SET WITH I.D. CAP
MARKED "BAKER SURVEYING"

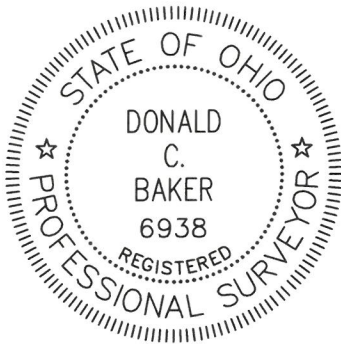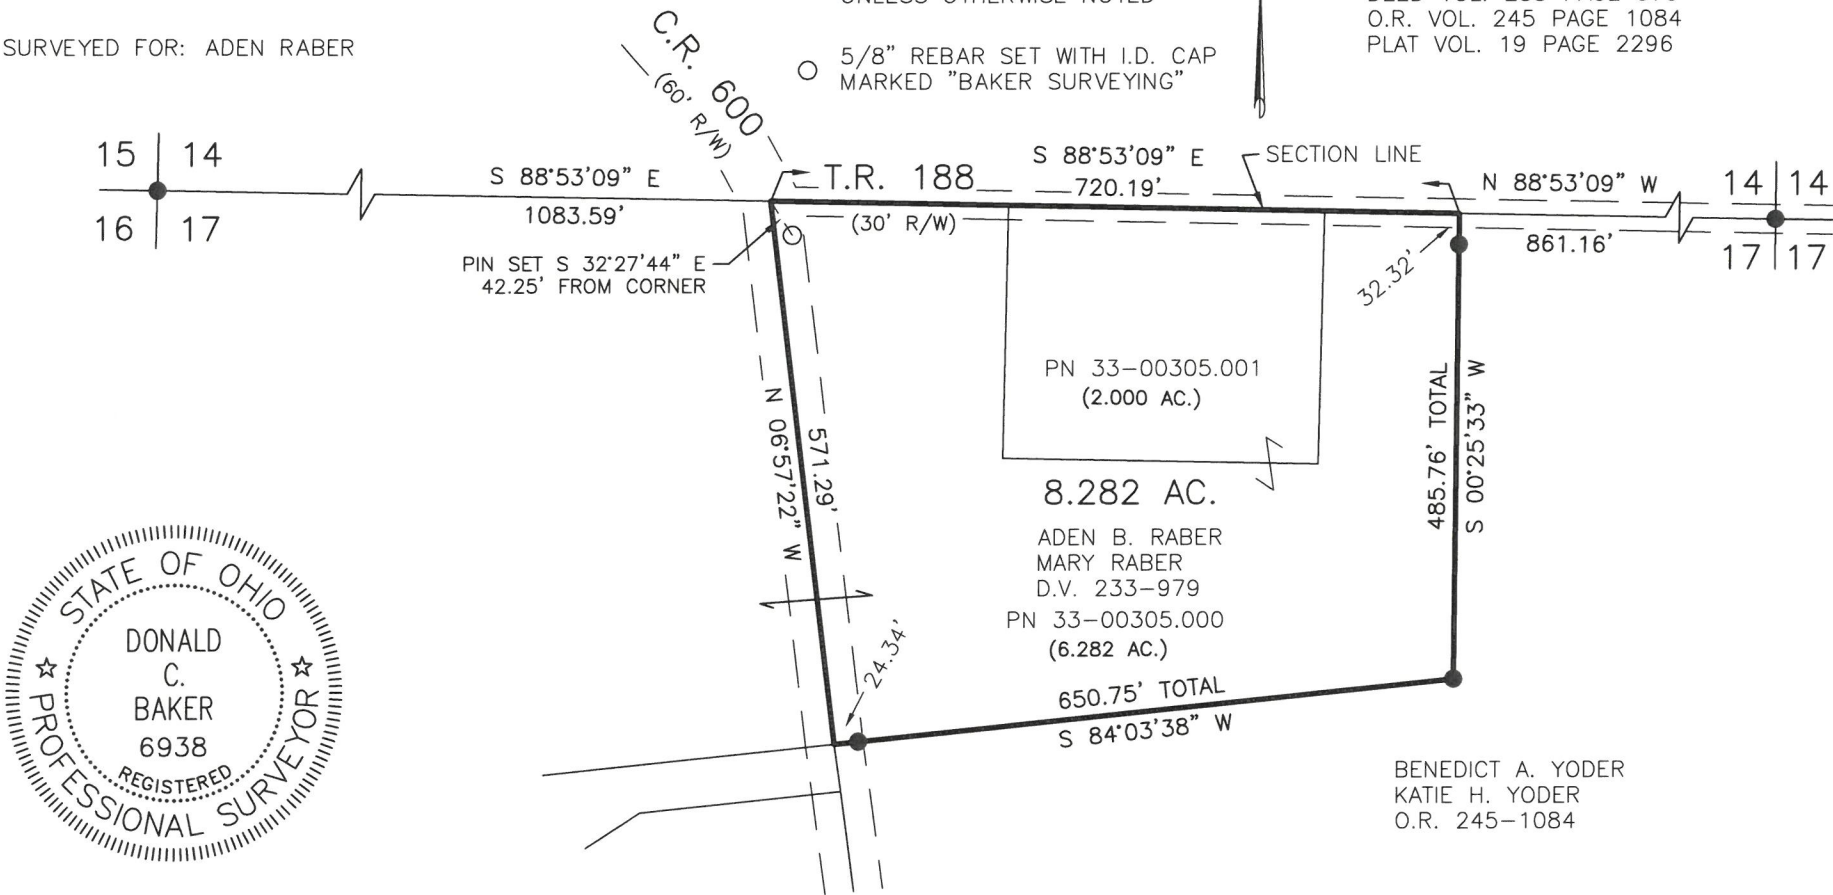

I CERTIFY THIS SURVEY TO BE CORRECT
TO THE BEST OF MY KNOWLEDGE.

Donald C. Baker
DONALD C. BAKER P.S. 6938
DATE: OCTOBER 6, 2026
GRB
FILE NAME: WORK7\S-26-677\LDM
ENGINEERING ASSOCIATES, INC. DBA BAKER SURVEYING



BAKER SURVEYING
138 N. CLAY STREET
MILLERSBURG, OHIO 44654
PH. 330-674-4788
EMAIL: bakersurveying@gmail.com