



MONROE TOWNSHIP
WEST HALF FRACTIONAL SECTION 21
T-17 N; R-14 W
HOLMES COUNTY, OHIO
SURVEYED FOR: ALLEN TROYER

REFERENCES

O.R. VOL. 199 PAGE 238
PLAT VOL. 19 PAGE 1106
PLAT VOL. 19 PAGE 4029
PLAT VOL. 19 PAGE 3038
PLAT VOL. 19 PAGE 4158
PLAT VOL. 19 PAGE 4771
PLAT VOL. 19 PAGE 738

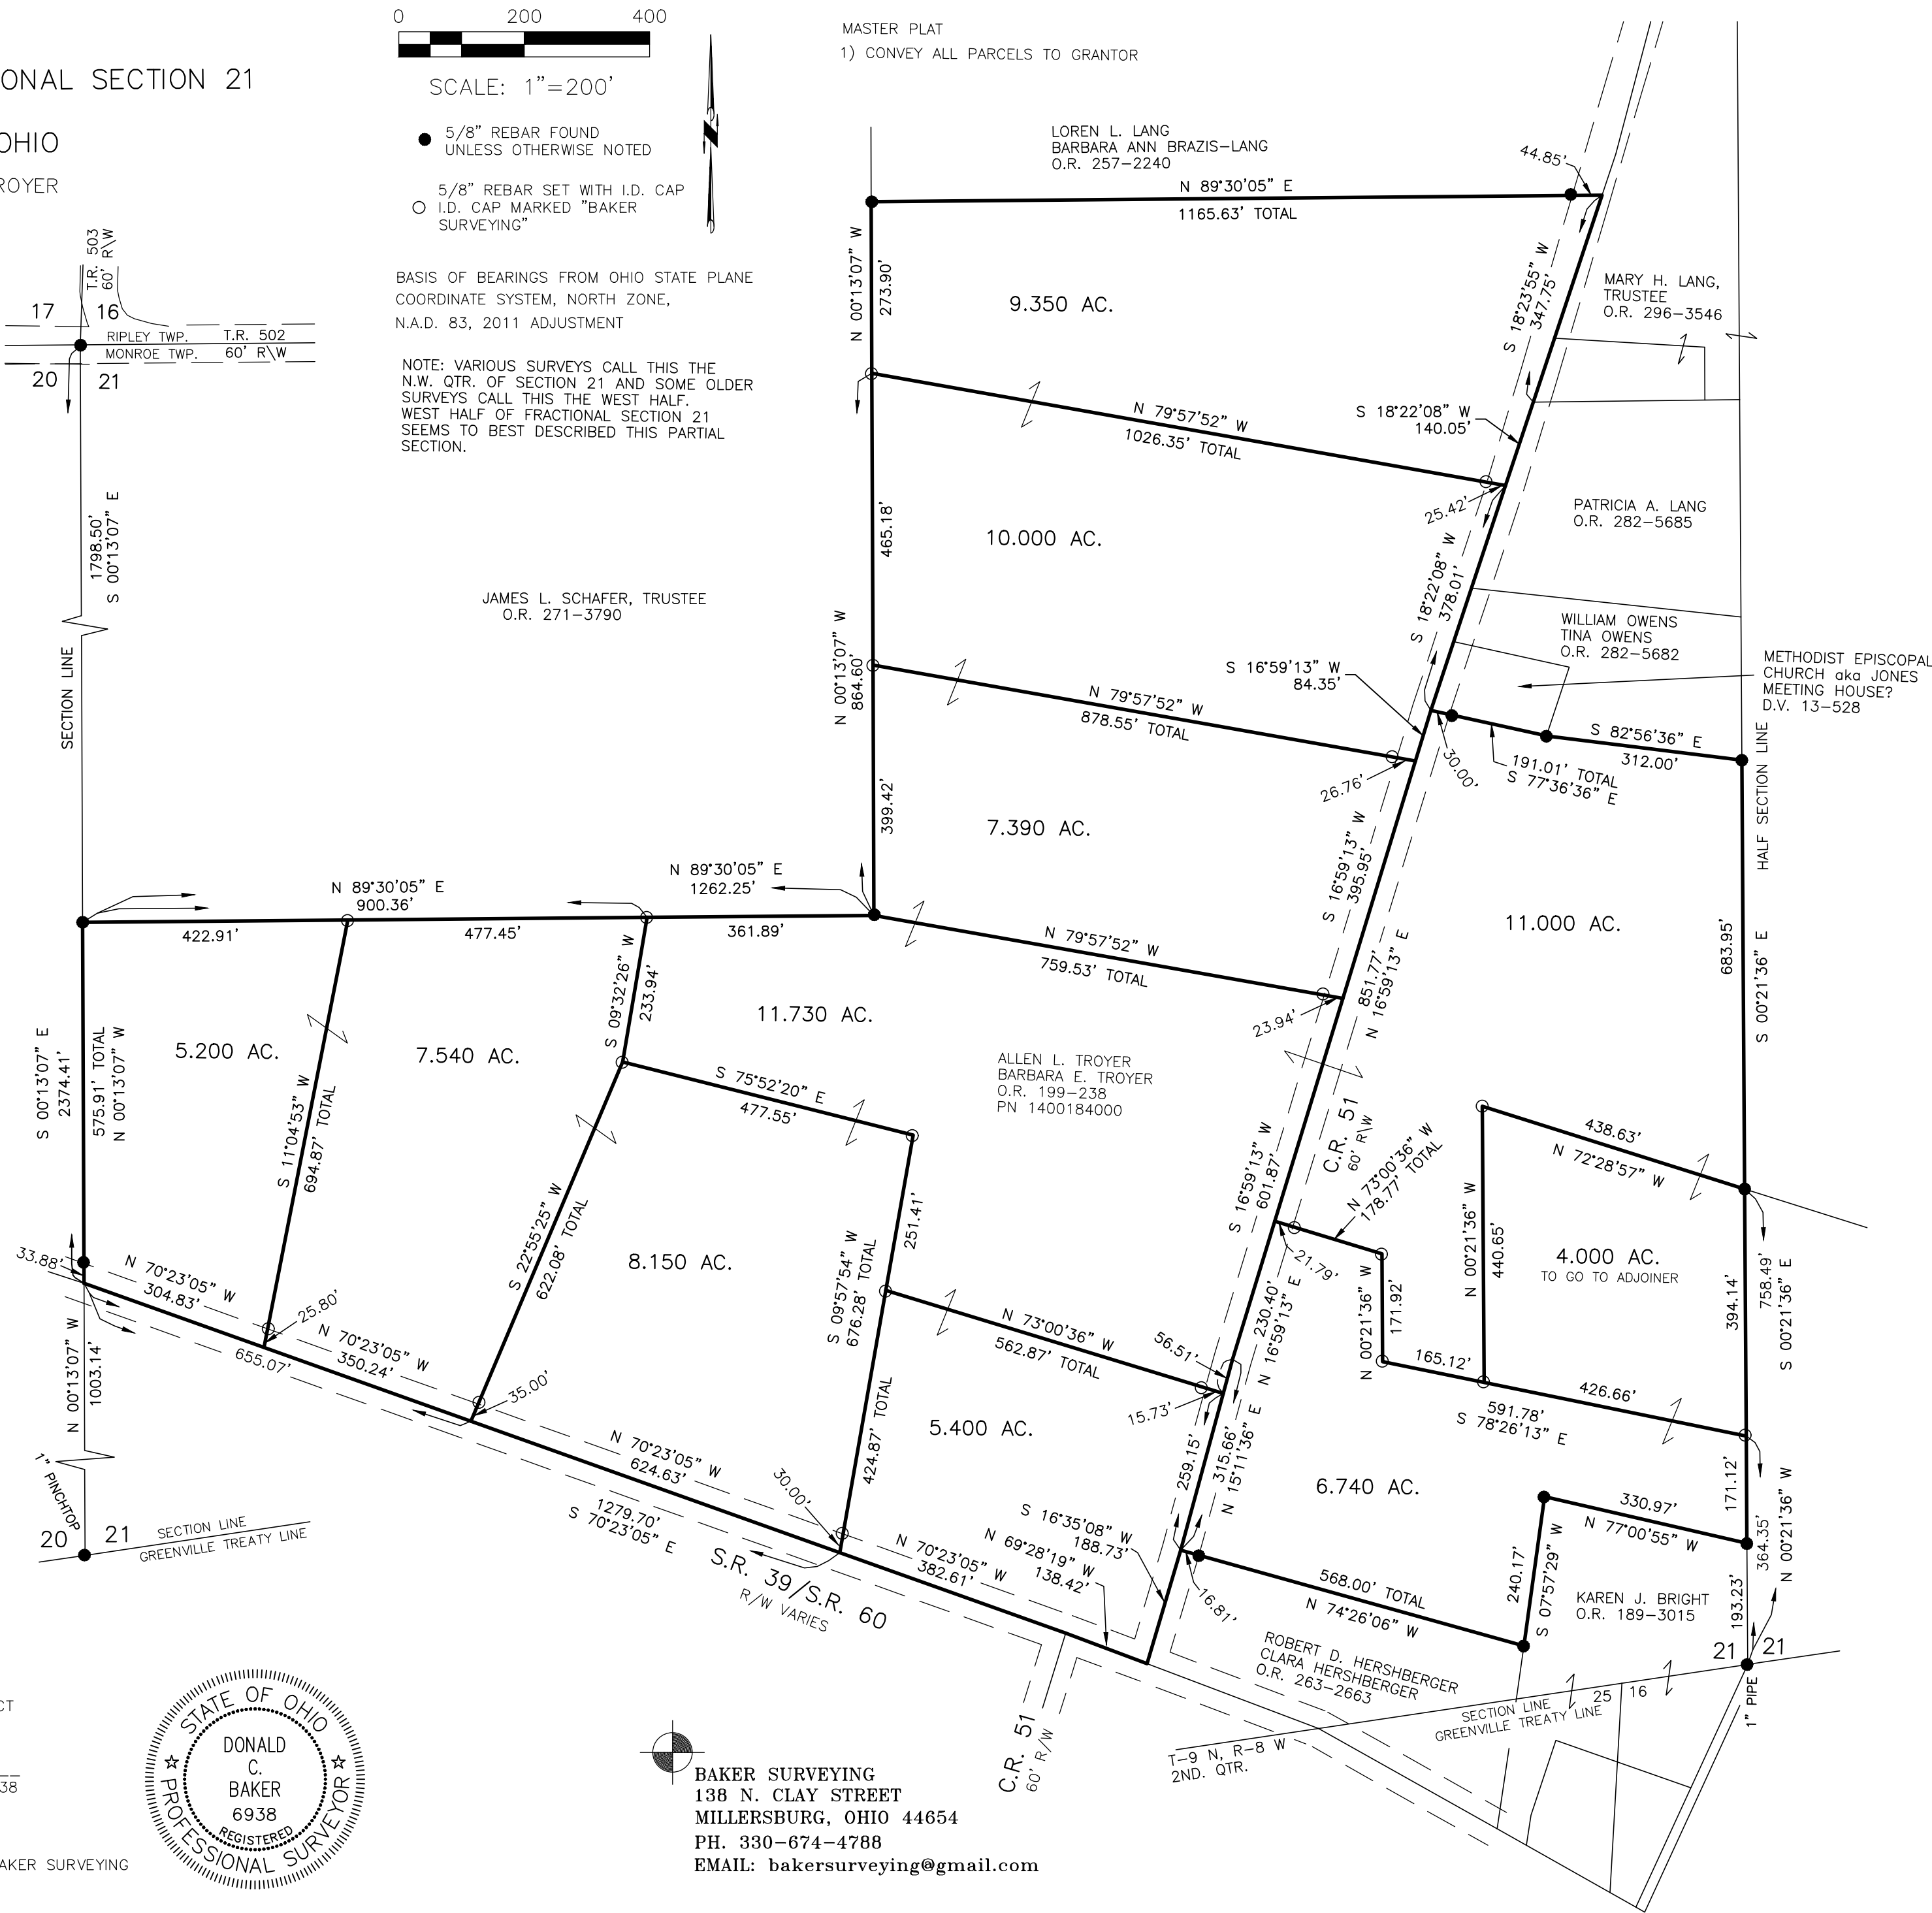

I CERTIFY THIS SURVEY TO BE CORRECT
TO THE BEST OF MY KNOWLEDGE.
DONALD C. BAKER P.S. 6938
DATE: OCT. 9, 2026
KES/AJD
FILE NAME: WORK7\S-26-491
ENGINEERING ASSOCIATES, INC. DBA BAKER SURVEYING

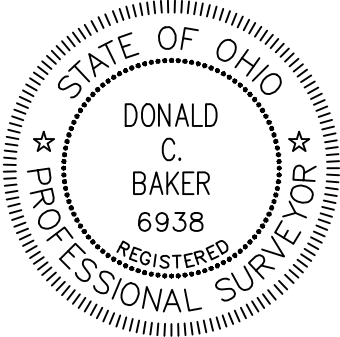

BAKER SURVEYING
138 N. CLAY STREET
MILLERSBURG, OHIO 44654
PH. 330-674-4788
EMAIL: bakersurveying@gmail.com