


HARDY TOWNSHIP
2ND QTR., LOT 39
T-9 N; R-7 W

PRAIRIE TOWNSHIP
3RD QTR., LOT 2
T-10 N; R-7 W
S.W. QTR. SECTION 17
T-13 N; R-13 W
HOLMES COUNTY, OHIO

SURVEYED FOR: LARRY STUTZMAN



BASIS OF BEARINGS FROM OHIO STATE PLANE
COORDINATE SYSTEM, NORTH ZONE,
N.A.D. 83, 2011 ADJUSTMENT

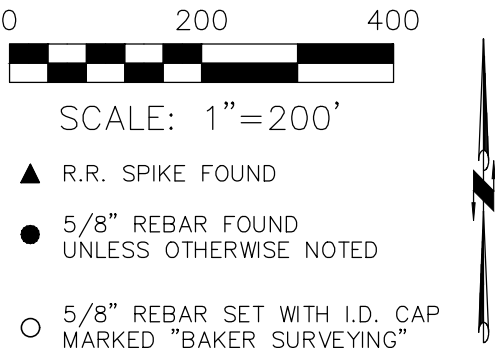

- REFERENCES
- O.R. VOL. 55 PAGE 536
 - O.R. VOL. 56 PAGE 325
 - O.R. VOL. 177 PAGE 2163
 - O.R. VOL. 190 PAGE 1062
 - O.R. VOL. 212 PAGE 3346
 - O.R. VOL. 229 PAGE 2076
 - O.R. VOL. 231 PAGE 3231
 - O.R. VOL. 295 PAGE 2948
 - O.R. VOL. 296 PAGE 6717
 - PLAT VOL. 19 PAGE 5891

MASTER PLAT

- 1) CONVEY 1.455 AC. PARCEL TO ADJOINER
- 2) CONVEY 3.086 AC. PARCEL TO ADJOINER
- 3) CONVEY 1.041 AC. PARCEL TO ADJOINER
- 4) CONVEY 0.596 AC. PARCEL TO ADJOINER
- 5) CONVEY 40.676 AC. PARCEL

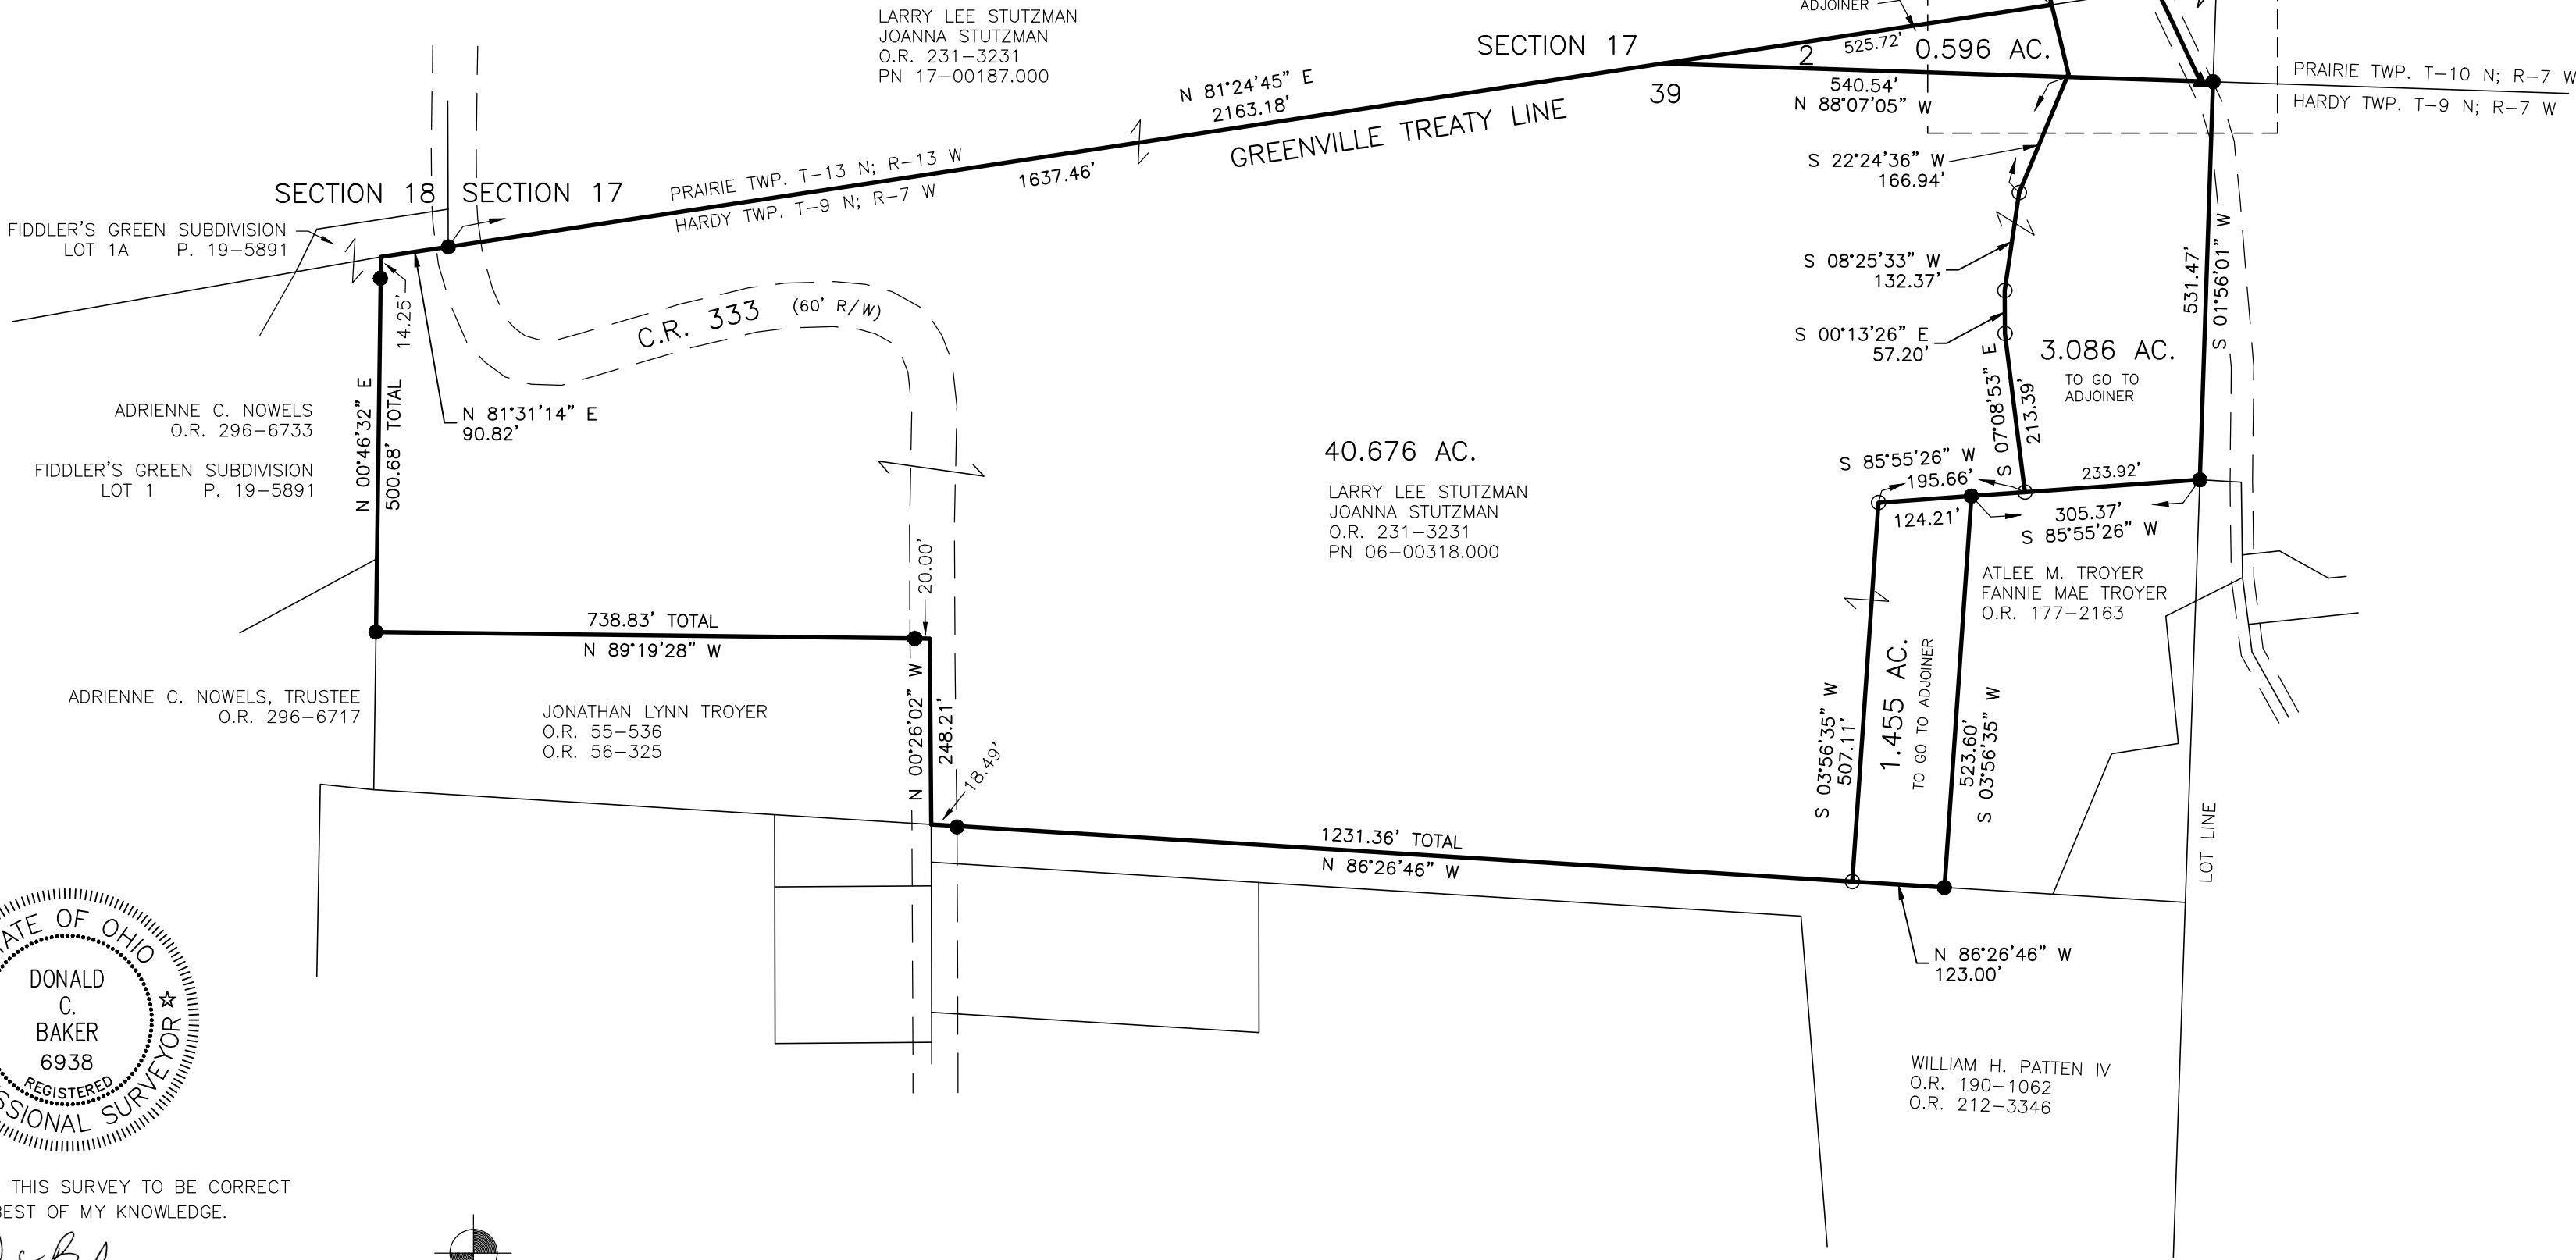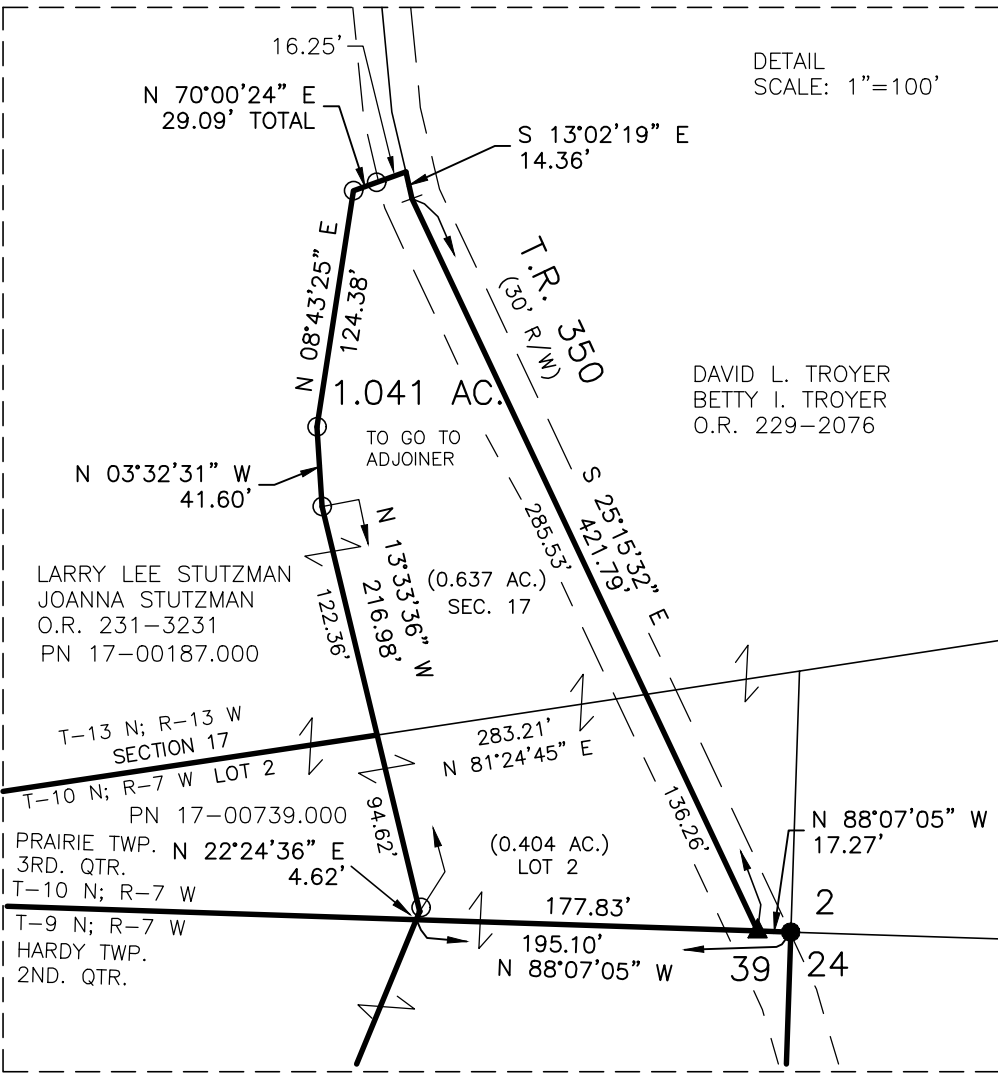

I CERTIFY THIS SURVEY TO BE CORRECT
TO THE BEST OF MY KNOWLEDGE.

Donald C. Baker
DONALD C. BAKER P.S. 6938
DATE: SEPTEMBER 8, 2026
KES
FILE NAME: WORK7\S-26-599\LDM
ENGINEERING ASSOCIATES, INC. DBA BAKER SURVEYING



BAKER SURVEYING
138 N. CLAY STREET
MILLERSBURG, OHIO 44654
PH. 330-674-4788
EMAIL: bakersurveying@gmail.com