


RIPLEY TOWNSHIP
N.W. QTR. SECTION 27
T-18 N; R-14 W
HOLMES COUNTY, OHIO



SURVEYED FOR: TIM MILLER

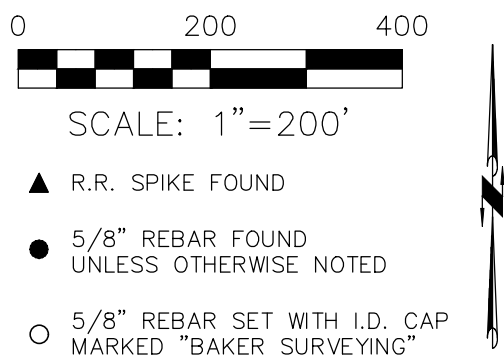

- (A) LYNDON D. WEAVER
DANIELLE J. WEAVER
O.R. 255-3188
- (B) DANIEL B. HENDERSHOTT
ALISON S. HENDERSHOTT
D.V. 274-772
- (C) BETTY ANN HENDERSHOTT
O.R. 255-80
O.R. 262-4417
- (D) RANDALL C. BEICHLER
VICTORIA J. BEICHLER
O.R. 199-2052
- (E) GARY L. BURCHFIELD
JODY R. BURCHFIELD
O.R. 247-313

REFERENCES
DEED VOL. 274 PAGE 772
O.R. VOL. 255 PAGE 3188
O.R. VOL. 255 PAGE 80
O.R. VOL. 262 PAGE 4417
O.R. VOL. 199 PAGE 2052
O.R. VOL. 247 PAGE 313
O.R. VOL. 214 PAGE 3134
PLAT VOL. 4 PAGE 21
PLAT VOL. 16 PAGE 191
PLAT VOL. 12 PAGE 493
PLAT VOL. 2 PAGE 626
PLAT VOL. 10 PAGE 694

BASIS OF BEARINGS FROM OHIO STATE PLANE
COORDINATE SYSTEM, NORTH ZONE,
N.A.D. 83, 2011 ADJUSTMENT

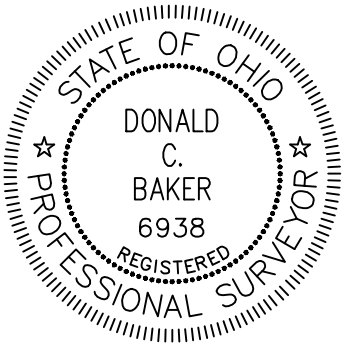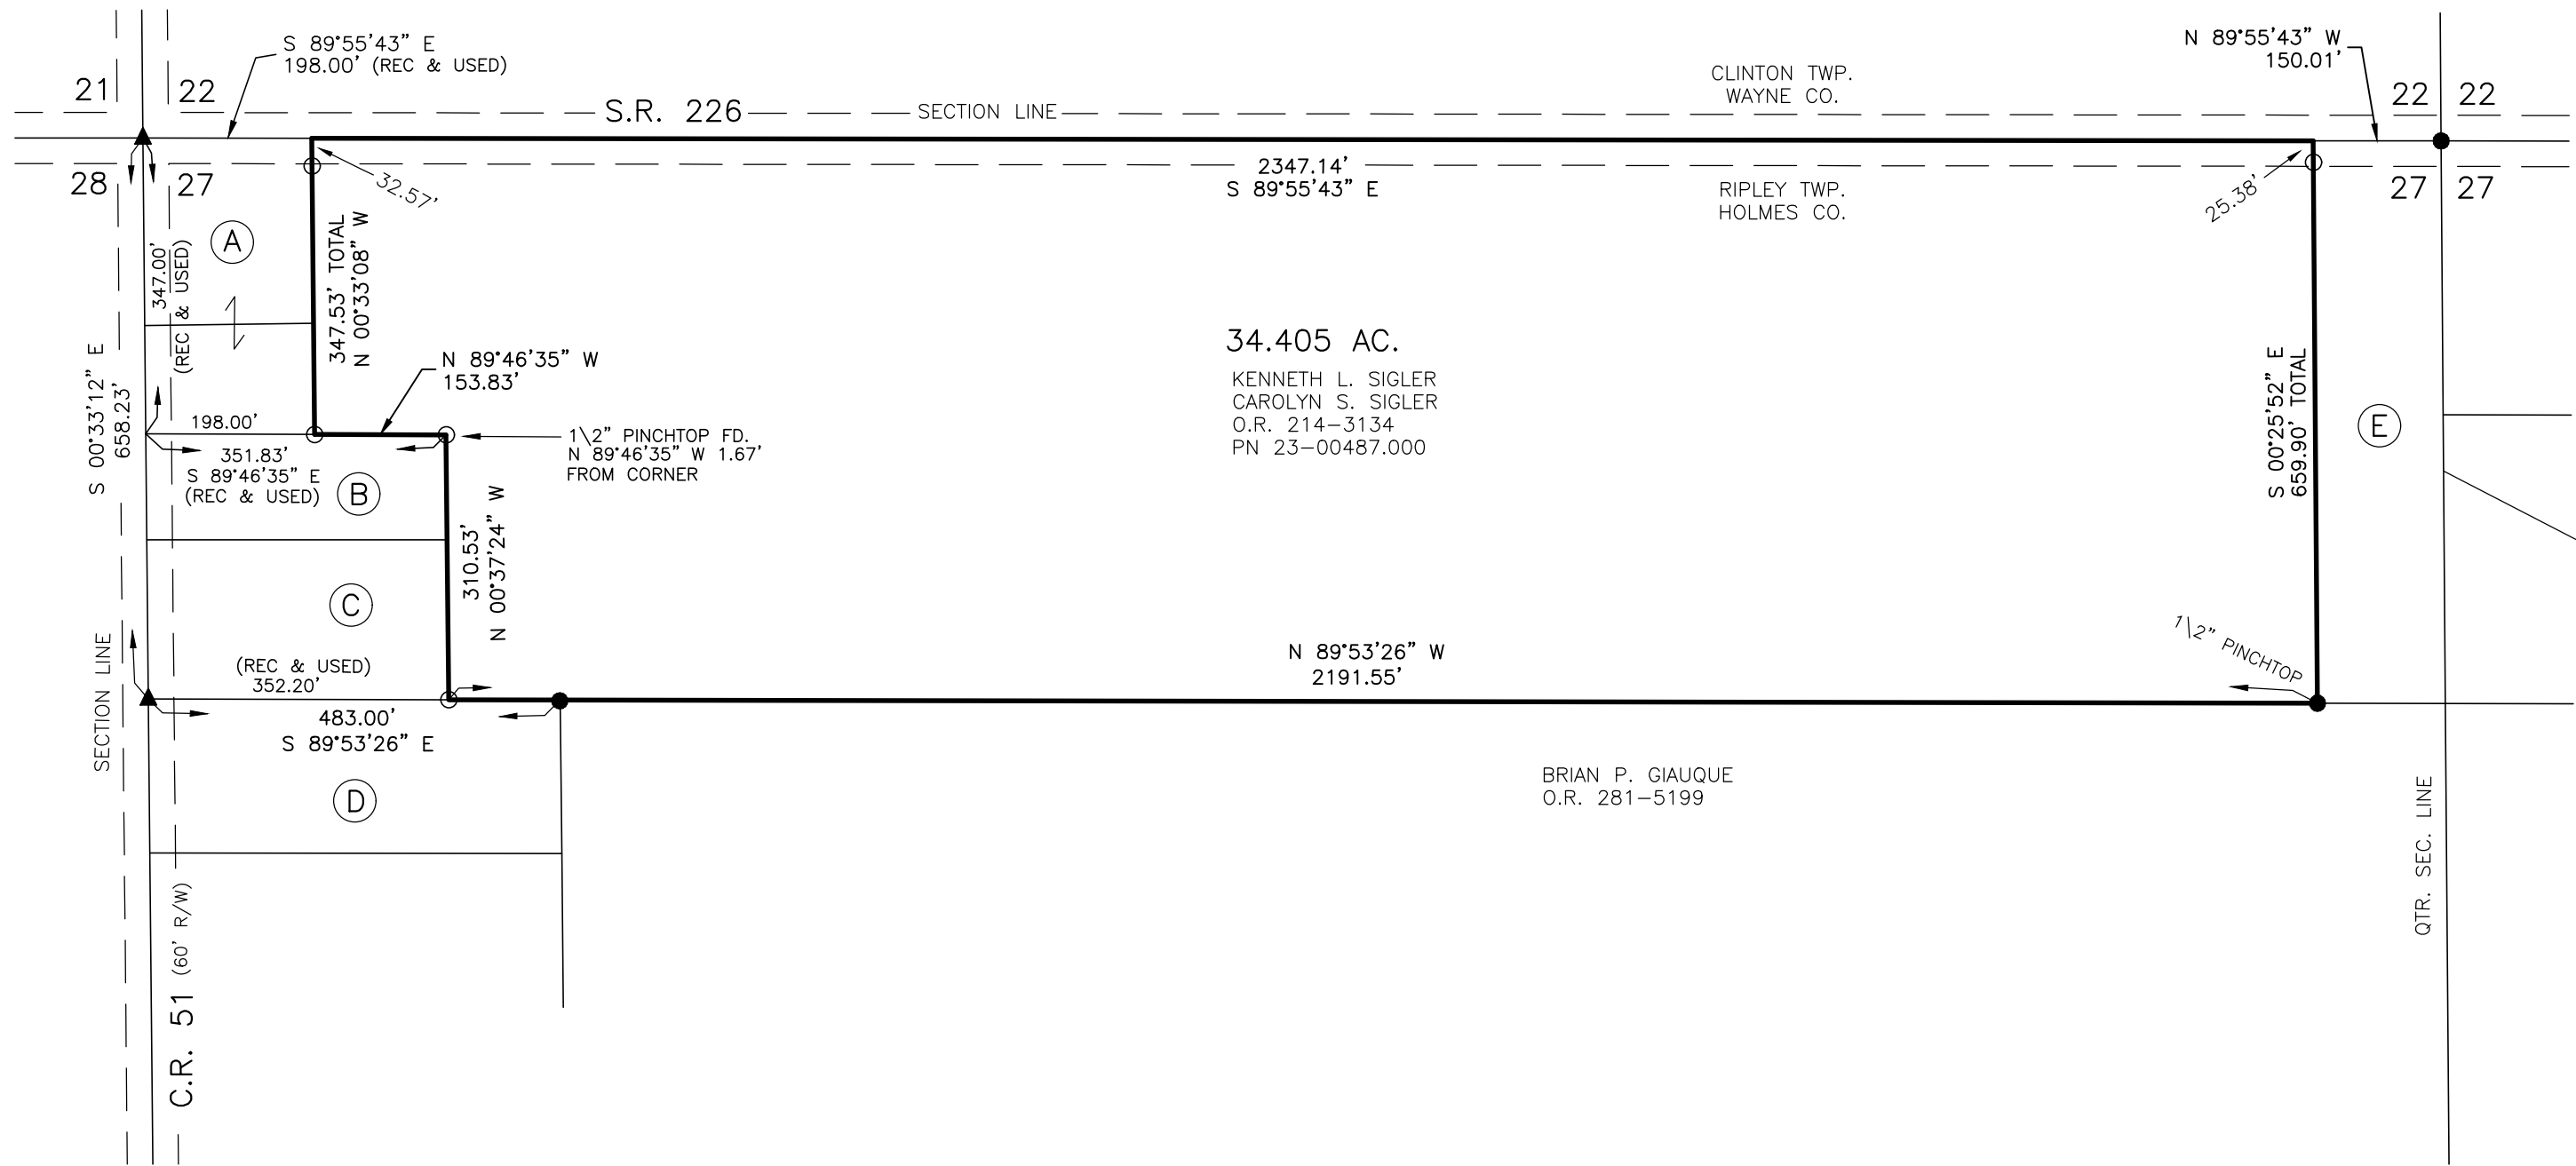

I CERTIFY THIS SURVEY TO BE CORRECT
TO THE BEST OF MY KNOWLEDGE.
Donald C. Baker
DONALD C. BAKER P.S. 6938
DATE: OCTOBER 6, 2026
TAB
FILE NAME: WORK7\S-26-604\LDM
ENGINEERING ASSOCIATES, INC. DBA BAKER SURVEYING

BAKER SURVEYING
138 N. CLAY STREET
MILLERSBURG, OHIO 44654
PH. 330-674-4788
EMAIL: bakersurveying@gmail.com