

RIPLEY TOWNSHIP
N.E. QTR. SECTION 27
T-18 N; R-14 W
HOLMES COUNTY, OHIO

SURVEYED FOR: MICKIE HERSHBERGER



REFERENCES

DEED VOL. 200 PAGE 730
O.R. VOL. 296 PAGE 3122
PLAT VOL. 4 PAGE 187
PLAT VOL. 2 PAGE 626
PLAT VOL. 19 PAGE 2400



SCALE: 1"=300'

- STONE FOUND
- ▲ R.R. SPIKE FOUND
- 5/8" REBAR FOUND
UNLESS OTHERWISE NOTED
- 5/8" REBAR SET WITH I.D. CAP
MARKED "BAKER SURVEYING"

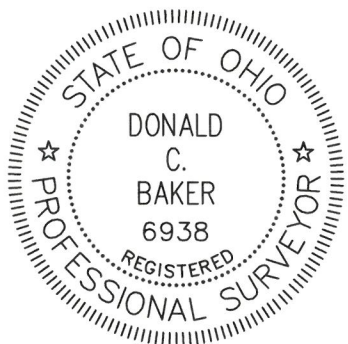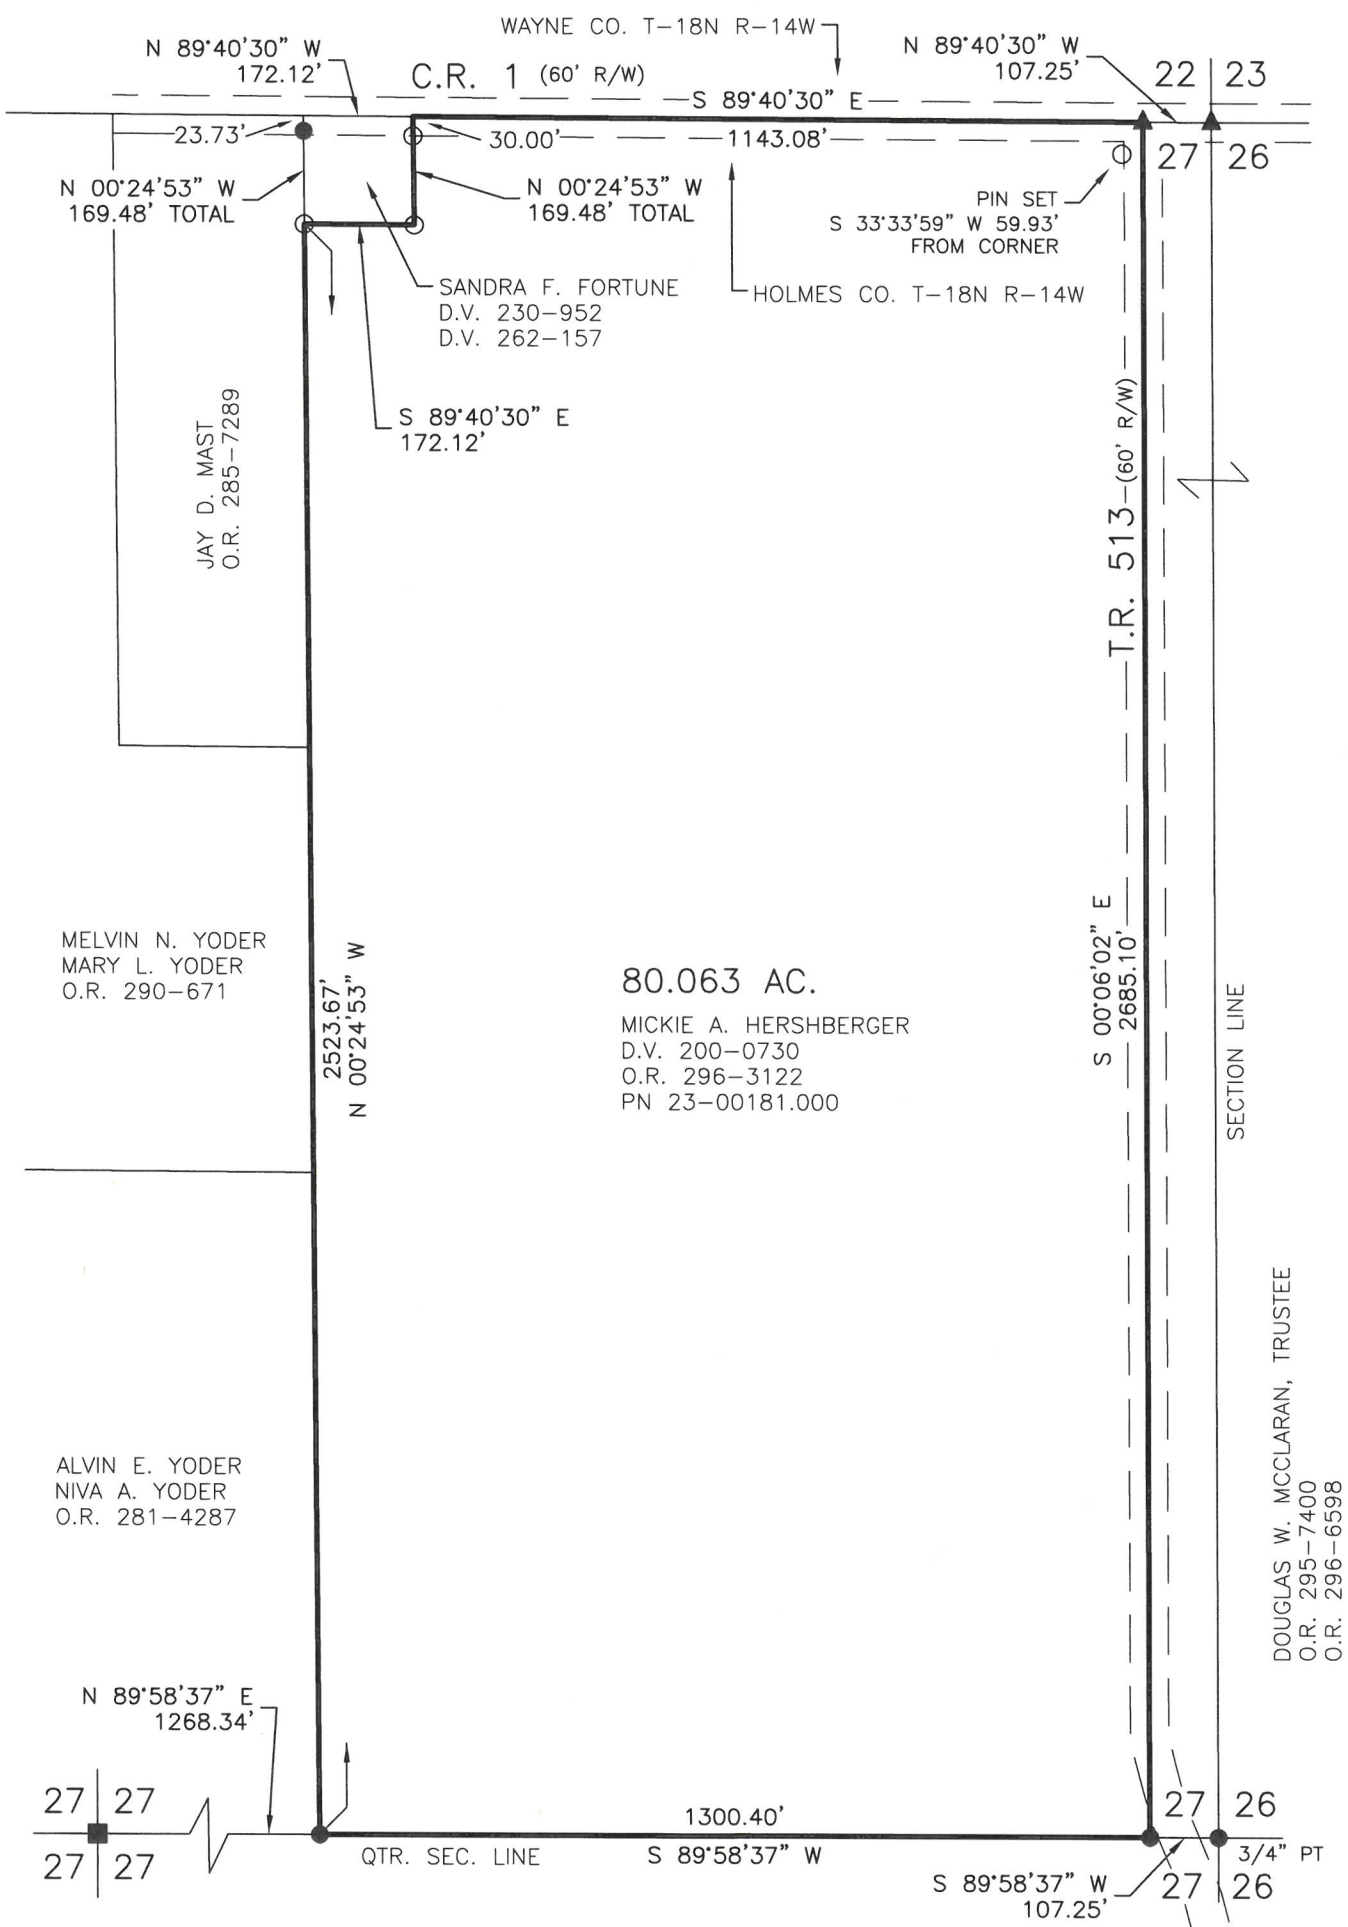

BASIS OF BEARINGS FROM OHIO STATE PLANE
COORDINATE SYSTEM, NORTH ZONE,
N.A.D. 83, 2011 ADJUSTMENT

I CERTIFY THIS SURVEY TO BE CORRECT
TO THE BEST OF MY KNOWLEDGE.

DONALD C. BAKER P.S. 6938
DATE: SEPTEMBER 22, 2026
GRB
FILE NAME: WORK7\S-26-649\LDM
ENGINEERING ASSOCIATES, INC. DBA BAKER SURVEYING



BAKER SURVEYING
138 N. CLAY STREET
MILLERSBURG, OHIO 44654
PH. 330-674-4788
EMAIL: bakersurveying@gmail.com