

0 60 120



SCALE: 1"=60'

- 5/8" REBAR FOUND
UNLESS OTHERWISE NOTED
- 5/8" REBAR SET WITH I.D. CAP
MARKED "BAKER SURVEYING"

BASIS OF BEARINGS FROM OHIO STATE PLANE
COORDINATE SYSTEM, NORTH ZONE,
N.A.D. 83, 2011 ADJUSTMENT



REFERENCES

DEED VOL. 179 PAGE 365
O.R. VOL. 154 PAGE 206
PLAT VOL. 19 PAGE 81
PLAT VOL. 19 PAGE 2204
PLAT VOL. 19 PAGE 1742
PLAT VOL. 19 PAGE 4801

VILLAGE OF MT. HOPE
PART OF LOT 50

SALT CREEK TOWNSHIP
S.E. QTR. SECTION 2
T-14 N; R-12 W
HOLMES COUNTY, OHIO


SURVEYED FOR: ROBERT BURKHOLDER

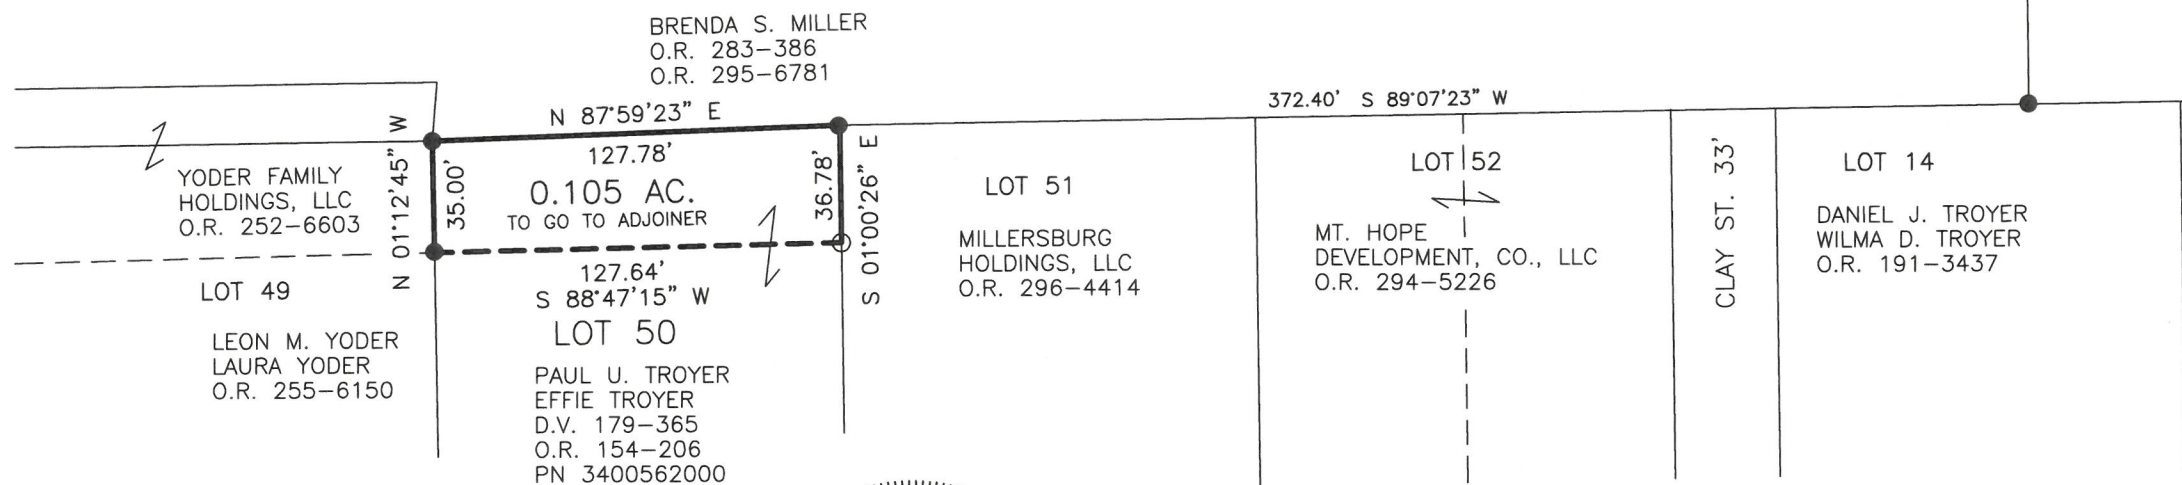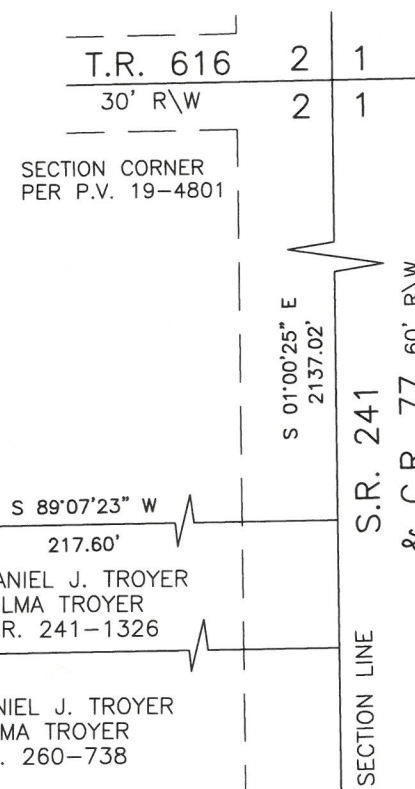

I CERTIFY THIS SURVEY TO BE CORRECT
TO THE BEST OF MY KNOWLEDGE.

Donald C. Baker
DONALD C. BAKER P.S. 6938
DATE: OCT. 6, 2026
TAB

FILE NAME: WORK7\S-26-655
ENGINEERING ASSOCIATES, INC. DBA BAKER SURVEYING

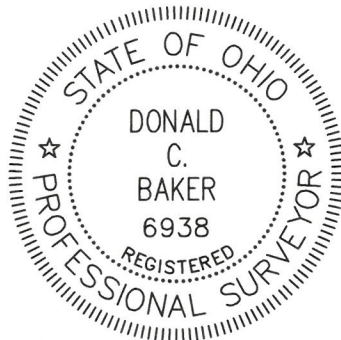

BAKER SURVEYING
138 N. CLAY STREET
MILLERSBURG, OHIO 44654
PH. 330-674-4788
EMAIL: bakersurveying@gmail.com