SALT CREEK TOWNSHIP
N.E. QTR. SECTION 26
T–15 N; R–12 W
HOLMES COUNTY, OHIO

SURVEYED FOR: STEVE YODER

REFERENCES
D.V. VOL. 217 PAGE 227
D.V. VOL. 229 PAGE 300
O.R. VOL. 294 PAGE 1660
PLAT VOL. 19 PAGE 5713

BASIS OF BEARINGS FROM OHIO STATE PLANE COORDINATE SYSTEM, NORTH ZONE, N.A.D. 83, 2011 ADJUSTMENT

MASTER PLAT

1) CONVEY THE 8.000 ACRE, 12.696 ACRE, 9.717 ACRE, 3.000 ACRE, 20.357 ACRE, AND THE 14.500 ACRE PARCELS FROM STEVEN R. YODER AND IVA J. YODER TO STEVEN R. YODER AND IVA J. YODER

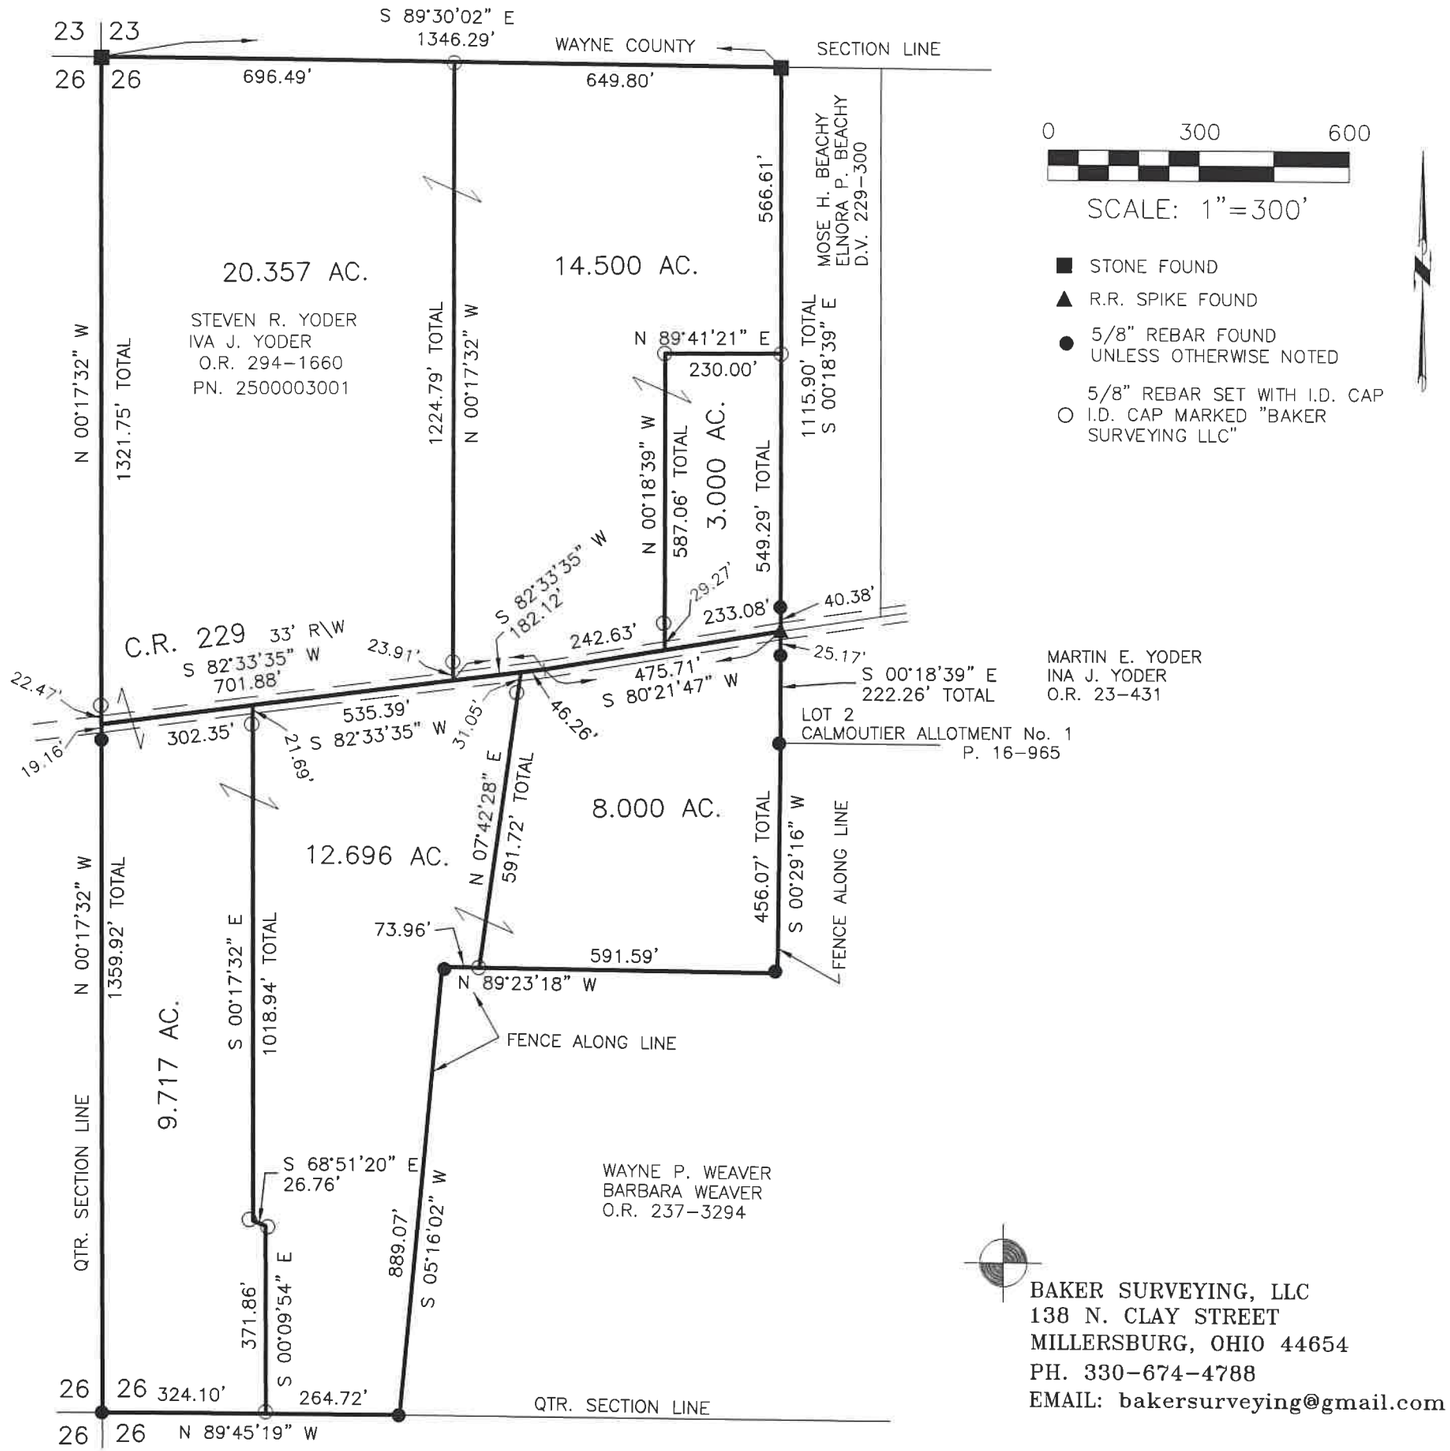

STATE OF OHIO
DONALD C. BAKER 6938
REGISTERED PROFESSIONAL SURVEYOR

I CERTIFY THIS SURVEY TO BE CORRECT TO THE BEST OF MY KNOWLEDGE.

DONALD C. BAKER P.S. 6938

DATE: DECEMBER 5, 2025
KES
FILE NAME: WORK7\S–456–25\SMC

BAKER SURVEYING, LLC
138 N. CLAY STREET
MILLERSBURG, OHIO 44654
PH. 330–674–4788
EMAIL: bakersurveying@gmail.com