


SALT CREEK TOWNSHIP
N.W. QTR. SECTION 32
T-15 N; R-12 W
HOLMES COUNTY, OHIO

SURVEYED FOR: RUDY BYLER

REFERENCES


O.R. VOL. 280 PAGE 7479
PLAT VOL. 19 PAGE 4492
PLAT VOL. 8 PAGE 200
PLAT VOL. 14 PAGE 155

BASIS OF BEARINGS FROM OHIO STATE PLANE
COORDINATE SYSTEM, NORTH ZONE,
N.A.D. 83, 2011 ADJUSTMENT

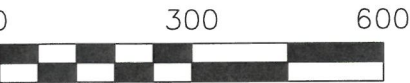

SCALE: 1"=300'

- STONE FOUND
- ▲ R.R. SPIKE FOUND
- 5/8" REBAR FOUND
UNLESS OTHERWISE NOTED
- 5/8" REBAR SET WITH I.D. CAP
MARKED "BAKER SURVEYING"

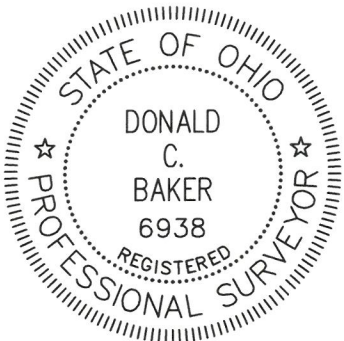

I CERTIFY THIS SURVEY TO BE CORRECT
TO THE BEST OF MY KNOWLEDGE.

Donald C. Baker


DONALD C. BAKER P.S. 6938

DATE: OCTOBER 6, 2026

TAB

FILE NAME: WORK7\S-26-685\LDM

ENGINEERING ASSOCIATES, INC. DBA BAKER SURVEYING

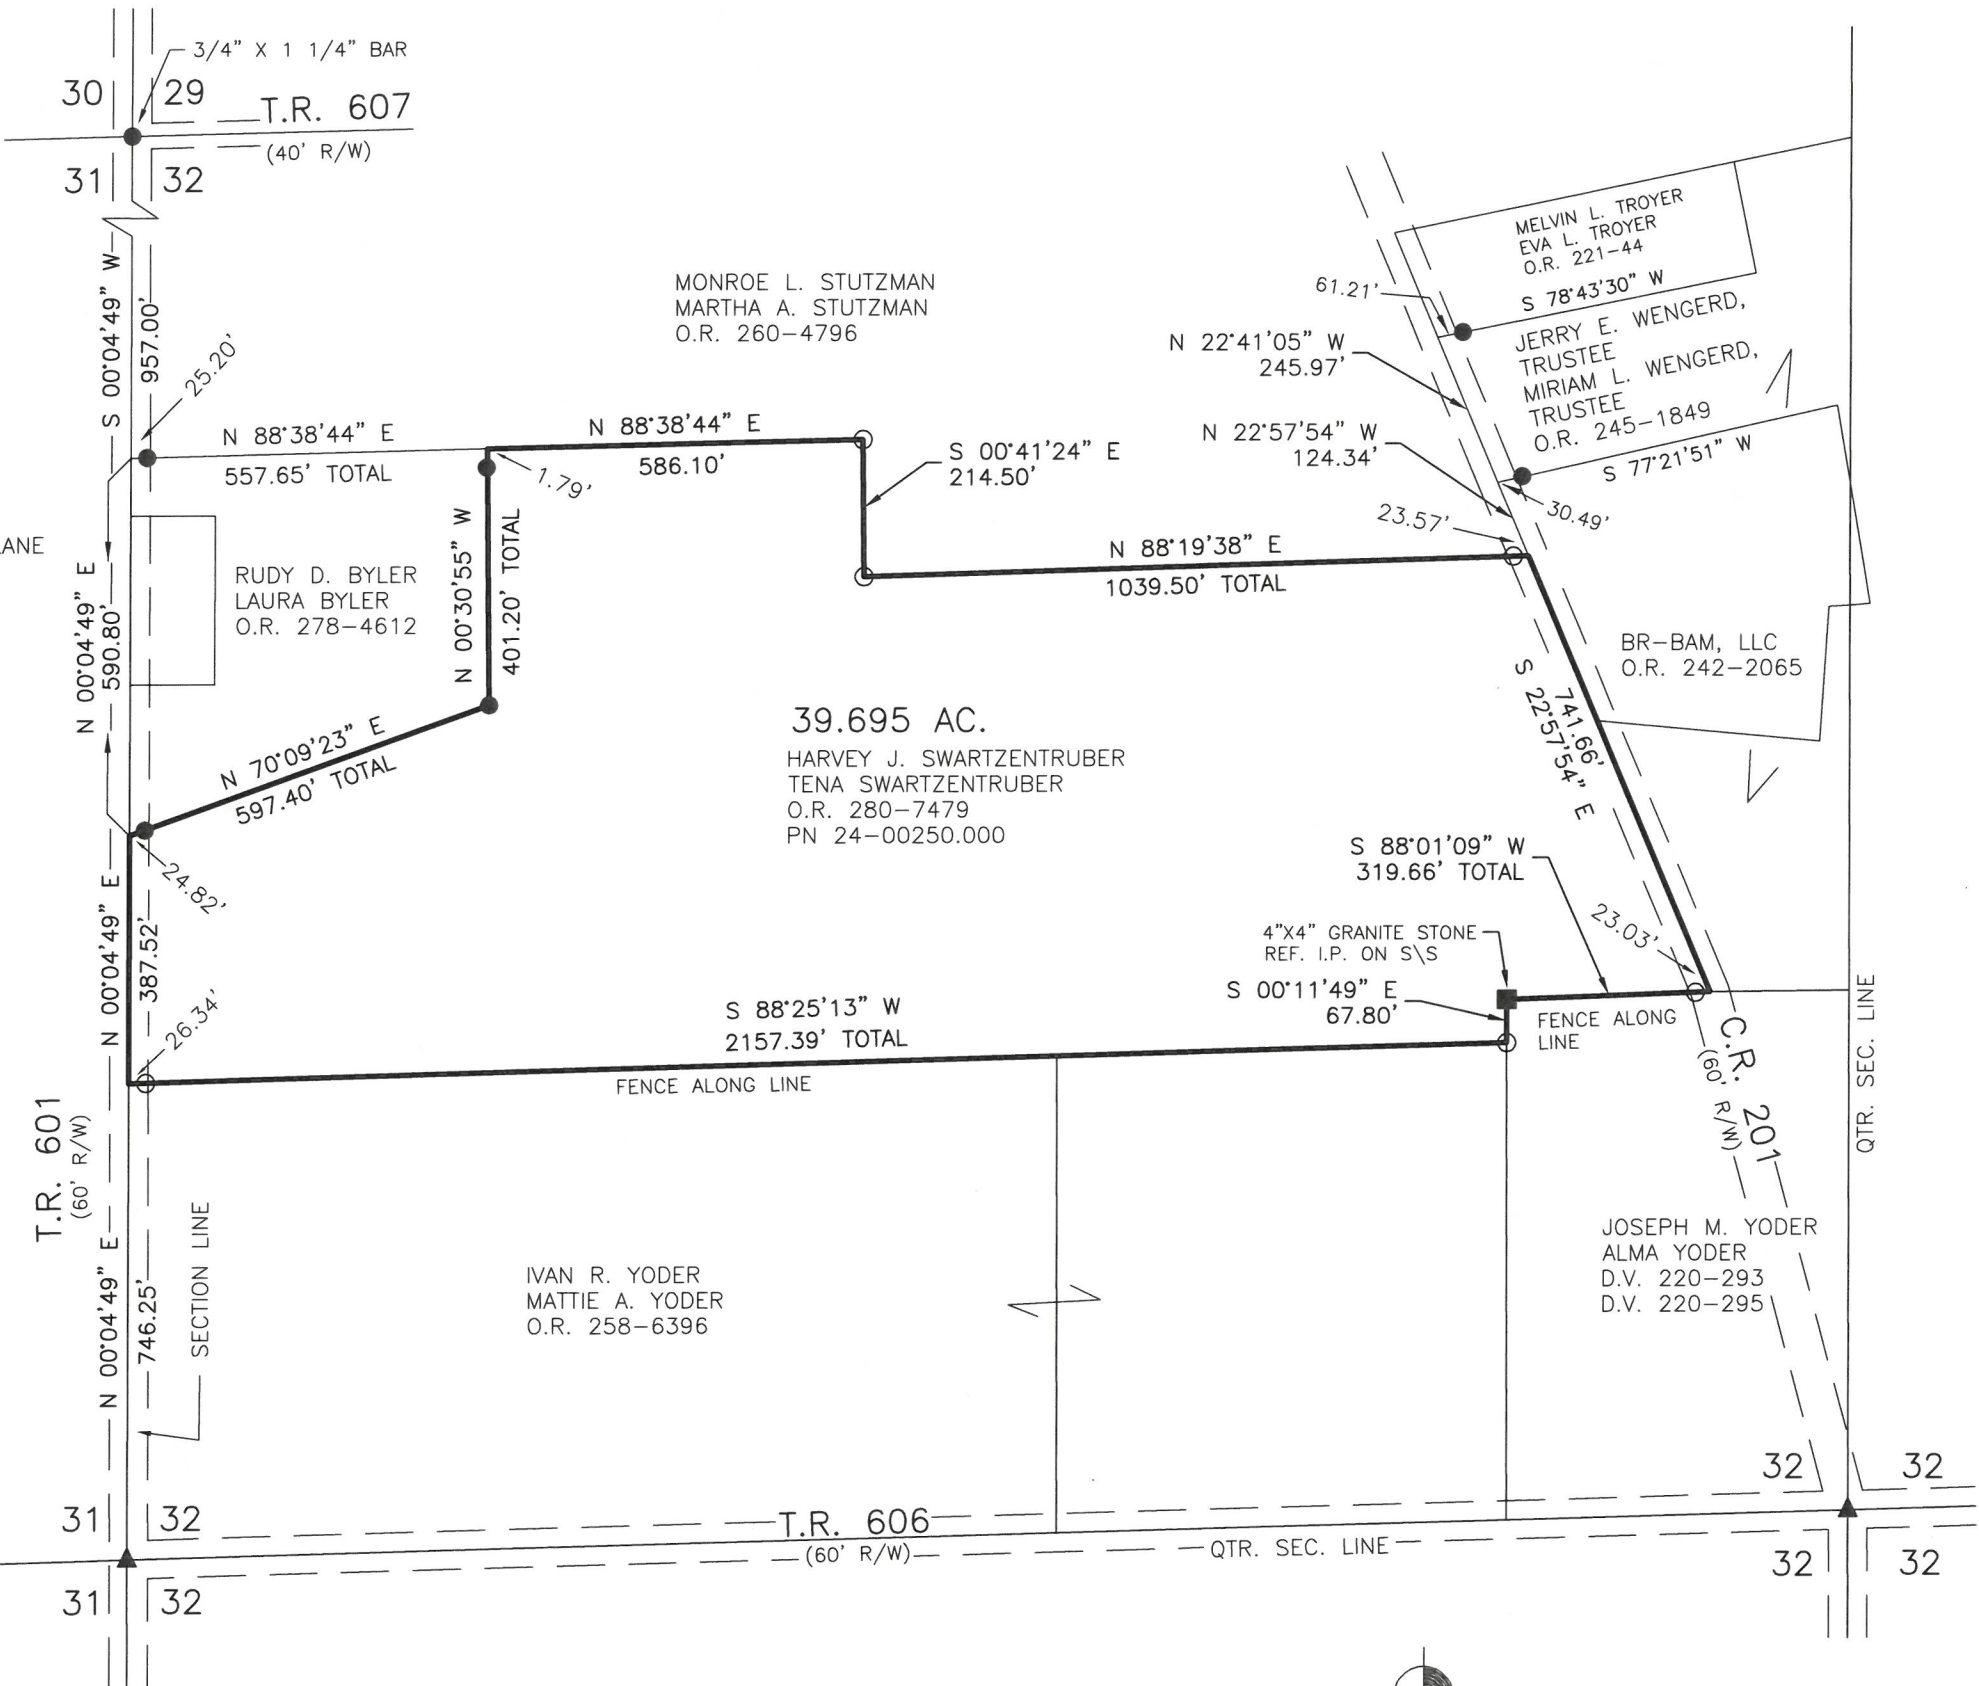

BAKER SURVEYING
138 N. CLAY STREET
MILLERSBURG, OHIO 44654
PH. 330-674-4788
EMAIL: bakersurveying@gmail.com