0 100 200

SCALE: 1"=100'

▲ R.R. SPIKE FOUND

● 5/8" REBAR FOUND UNLESS OTHERWISE NOTED

○ 5/8" REBAR SET WITH I.D. CAP I.D. CAP MARKED "BAKER SURVEYING"

WALNUT CREEK TOWNSHIP
S.W. QTR. SECTION 20
N.W. QTR. SECTION 21
T-9 N; R-5 W
HOLMES COUNTY, OHIO

SURVEYED FOR: BRIAN WENGERD

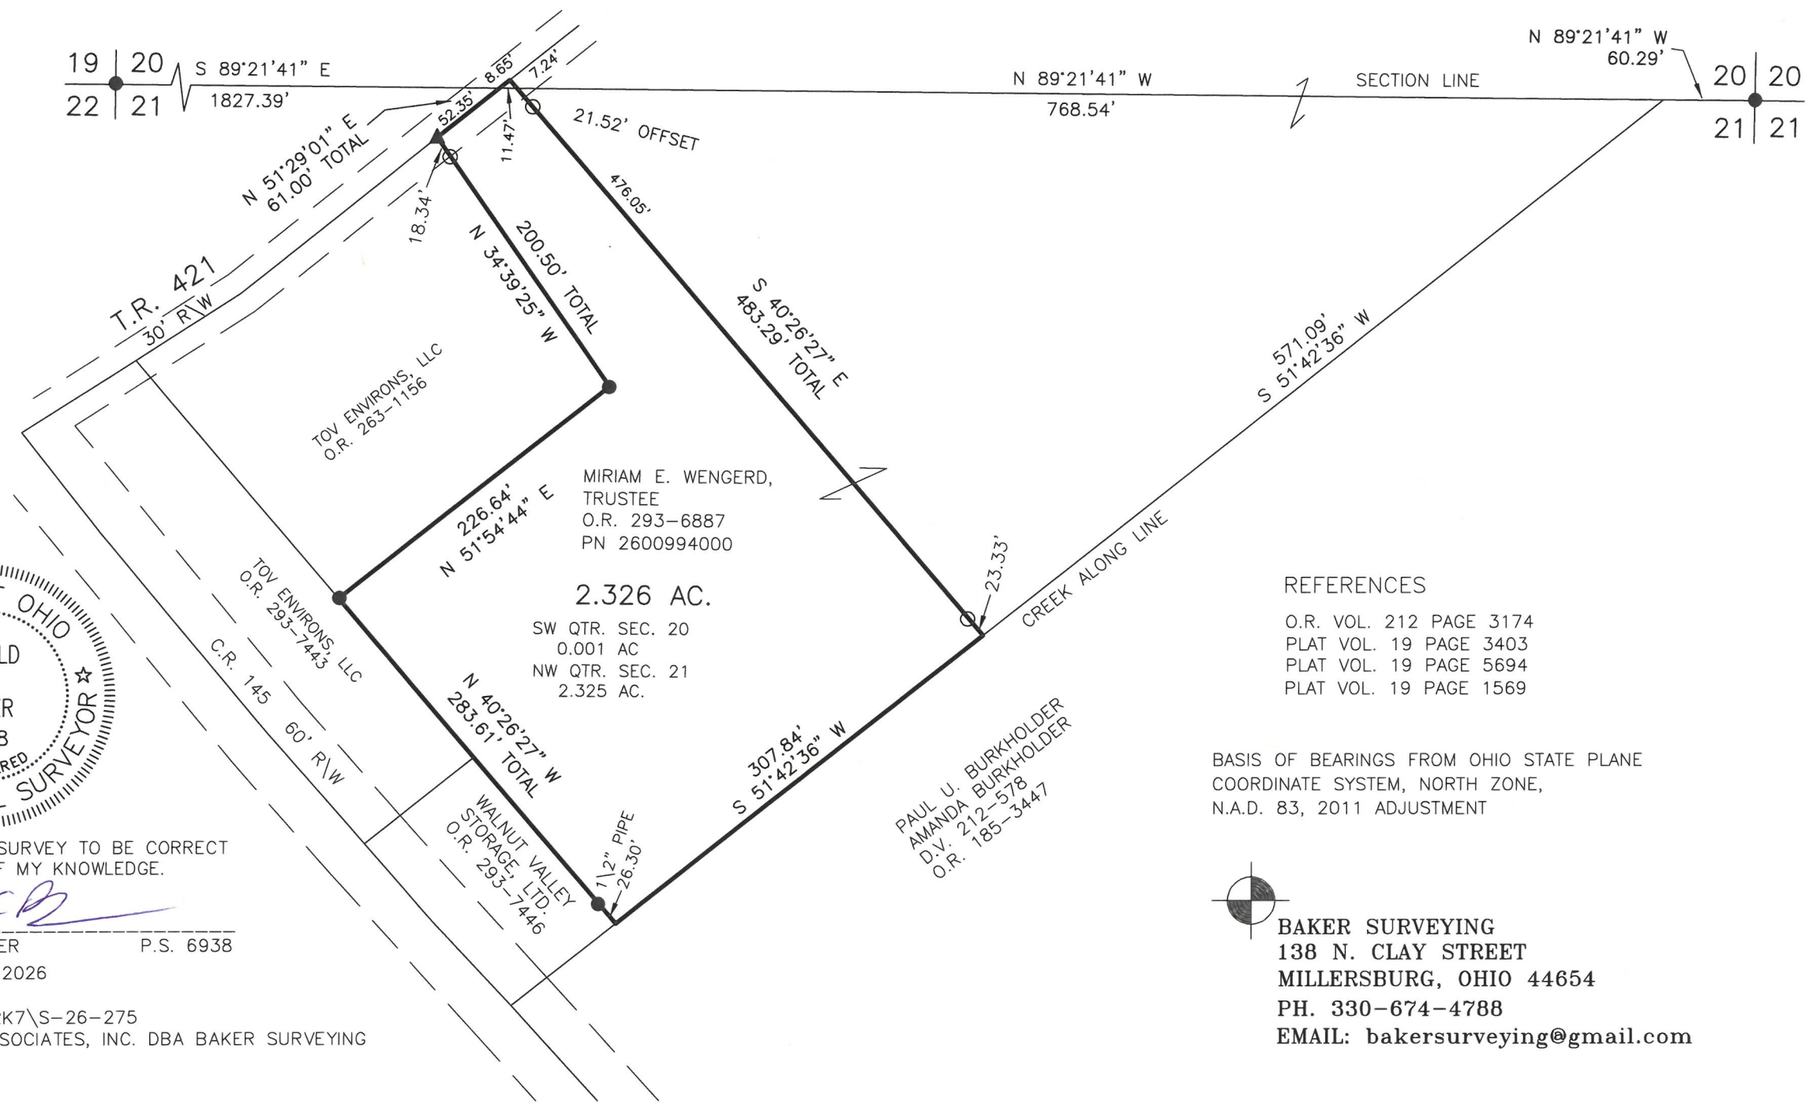

STATE OF OHIO
DONALD C. BAKER 6938
REGISTERED
PROFESSIONAL SURVEYOR

I CERTIFY THIS SURVEY TO BE CORRECT TO THE BEST OF MY KNOWLEDGE.

DONALD C. BAKER P.S. 6938

DATE: FEB. 16, 2026

KES

FILE NAME: WORK7\S-26-275

ENGINEERING ASSOCIATES, INC. DBA BAKER SURVEYING

REFERENCES

O.R. VOL. 212 PAGE 3174
PLAT VOL. 19 PAGE 3403
PLAT VOL. 19 PAGE 5694
PLAT VOL. 19 PAGE 1569

BASIS OF BEARINGS FROM OHIO STATE PLANE COORDINATE SYSTEM, NORTH ZONE, N.A.D. 83, 2011 ADJUSTMENT

BAKER SURVEYING
138 N. CLAY STREET
MILLERSBURG, OHIO 44654
PH. 330-674-4788
EMAIL: bakersurveying@gmail.com